PLEASE NOTE:

Dimensions must not be scaled from this drawing.
If in doubt, please ask.

Copyright to remain the property of The Architectural Design Workshop in accordance with the Copyright, Designs and Patents Act 1988.



FRONT ELEVATION

2 6 MAR 2008

Issue	description	date	drawn	checked
P1	Planning	12/03/08	MS	MS

Client: Great Places Housing Group

Job: New entrance to Southern Gate

Title: **Proposed timber entrance lobby**
Front Elevation

Scale: 1:20 @ A3

Job Number	Drawing Number	Issue
60846	09	P1


TADW
ARCHITECTS

6 St. Petersgate
Stockport
Cheshire
SK1 1HG
Tel: 0161 477 6158
Fax: 0161 480 8342
Email: mail@tadw.co.uk
www.tadw.co.uk


PLEASE NOTE:

Dimensions must not be scaled fr
this drawing.
If in doubt, please ask.

Copyright to remain the property
The Architectural Design Worksho
accordance with the Copyright,
Designs and Patents Act 1988.

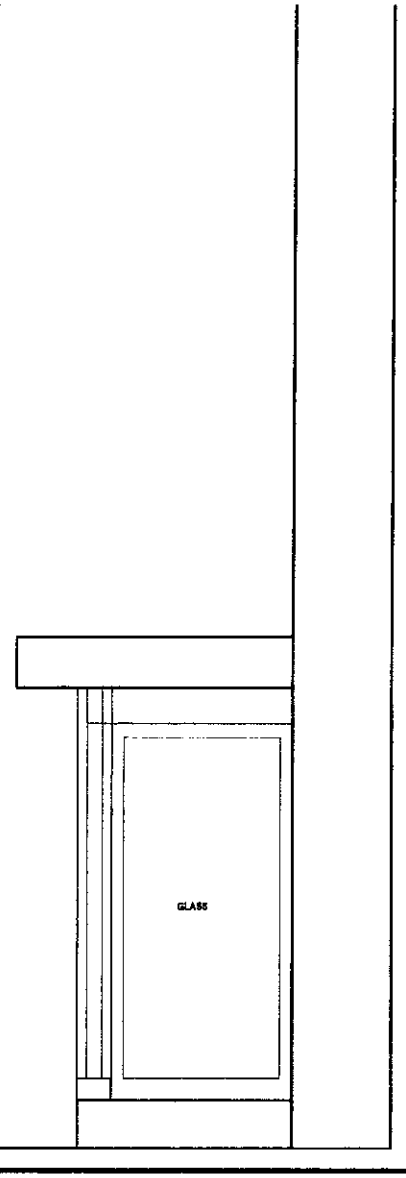

SIDE ELEVATION

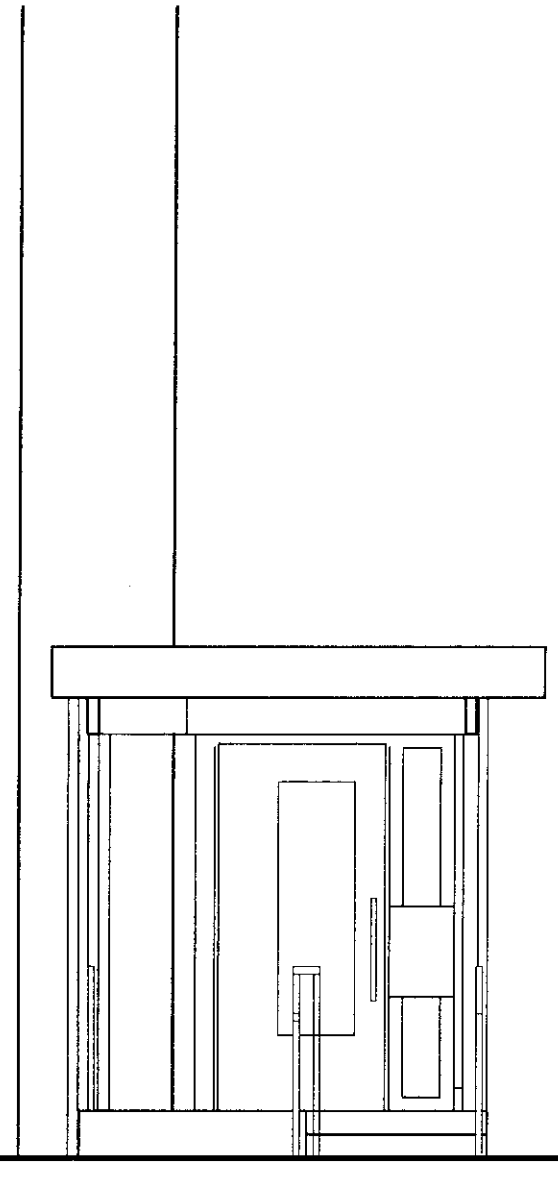

DOOR ELEVATION

issue	description	date	drawn	checked
P1	Planning	12/03/08	MS	MS

Client: Great Places Housing Group

Job: New entrance to Southern Gate

Title: **Proposed timber entrance lobby**
Door Elevation

Scale: 1:50 @ A3

Job Number	Drawing Number	Issue
60846	10	P1

TADW
ARCHITECTS

6 St. Petersgate
Stockport
Cheshire
SK1 1HD
Tel: 0161 477 6158
Fax: 0161 480 8342
Email: mail@tadw.co.uk
www.tadw.co.uk