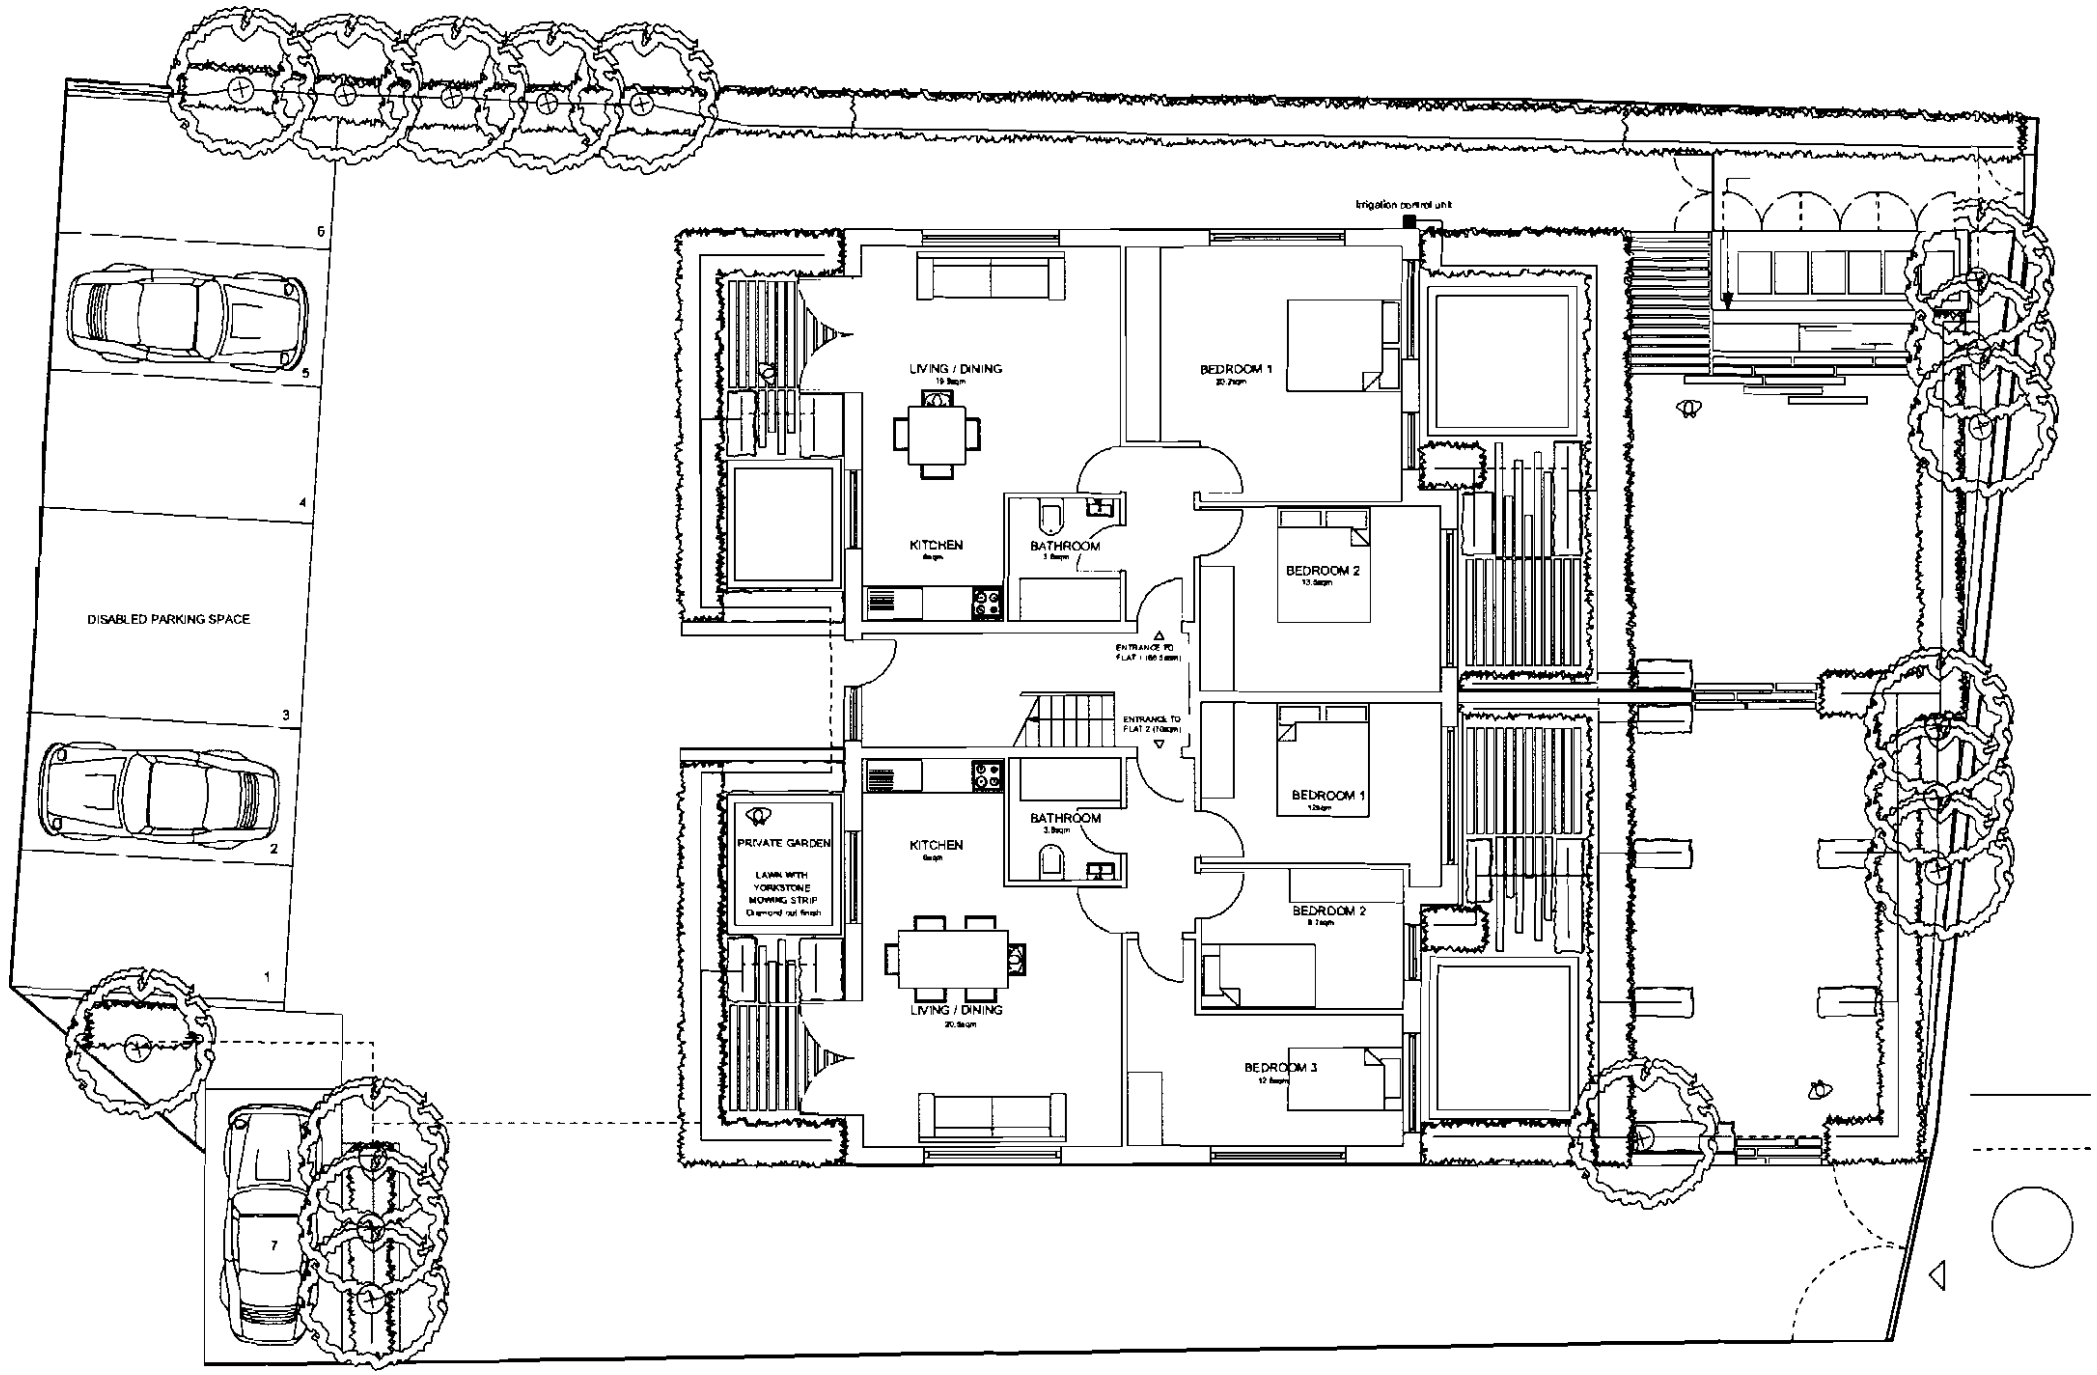

PLANNING
ACK'D
REPLIED
RECD - 4 JUL 2008
M
M
M
FOIL ACTION

marcus barnett design
landscape and garden design
Studio CW#9, The Crossroad
2 Michael Road
London SW6 3AD

telephone: +44 (0) 20 7736 9761
fax: +44 (0) 20 7736 2986

email: info@marcusbarnettdesign.com
web site: www.marcusbarnettdesign.com

REV	DATE	NOTES

Project title: Burnage Court

Mr Nick Thompson
Planning, Development and Regeneration
GVA Grimley Ltd
Manchester

dbo Mr Nawaz Khokhar
4 Abbot's Place
London
NW6 4NP

DATE	SCALE	DRAWING	REVISION
01.07.2008	1:87 @ A2	Planned engineer Kasim	