Existing Site Set out Plan
1:100 @ A1

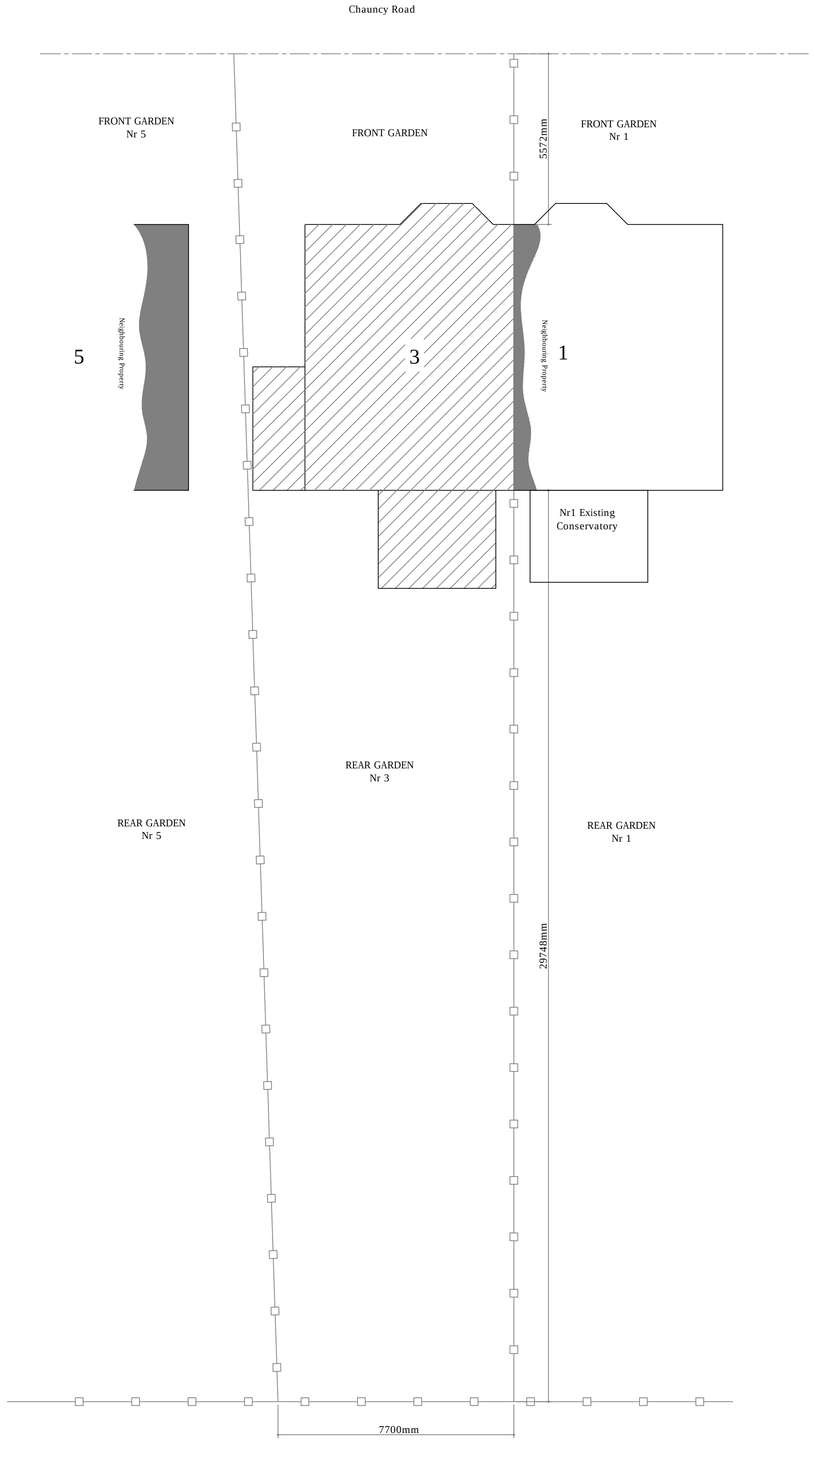

The rear boundary of Nr 3 Chauncy Road overlooks a large expanse of open land.

Proposed Site Set out Plan
1:100 @ A1

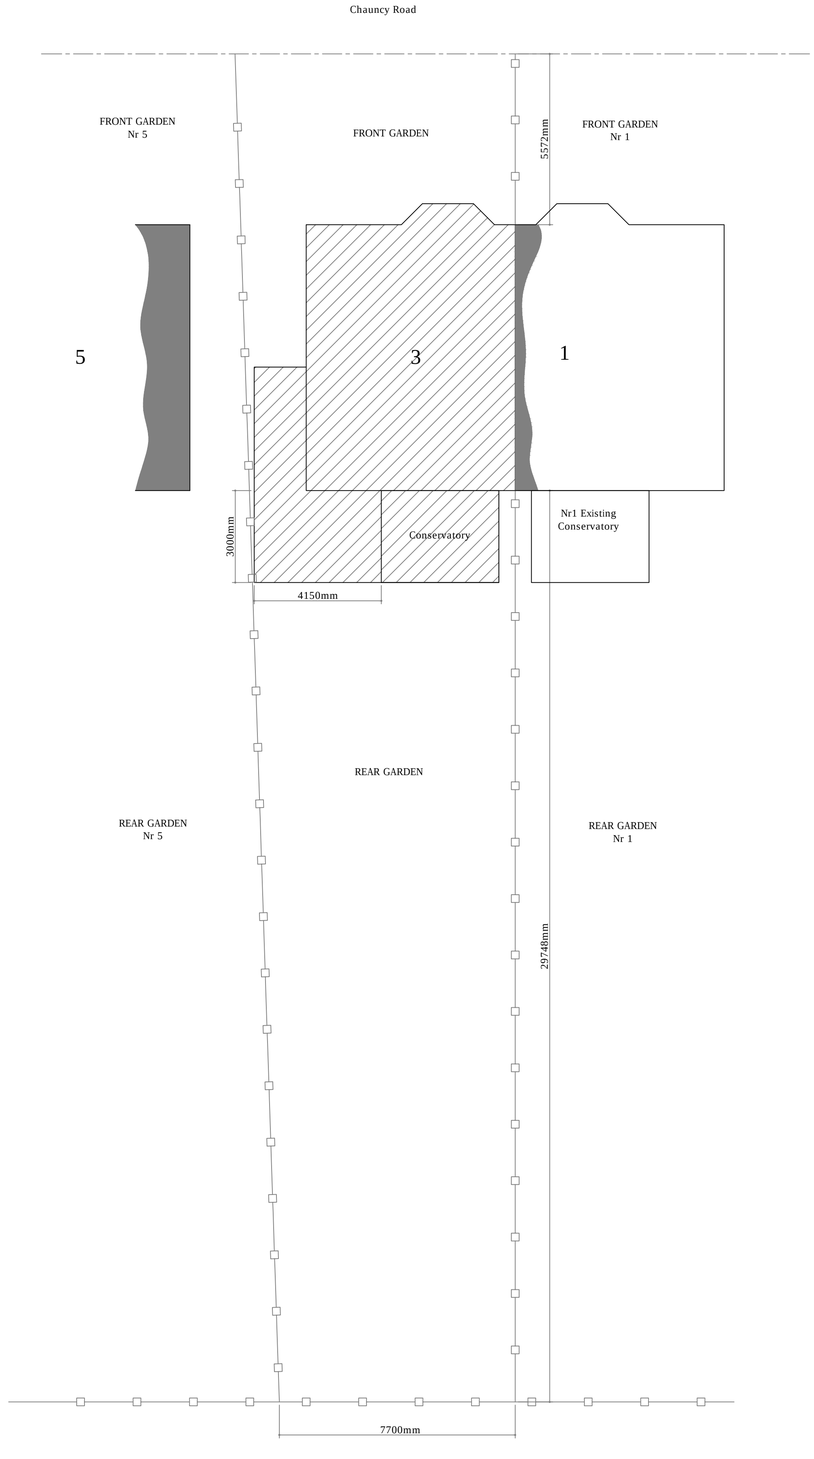

The rear boundary of Nr 3 Chauncy Road overlooks a large expanse of open land.

NOTES

Do not Scale; it is essential that this drawing is read in conjunction with the specification and that all works are included for.

The Contractor must visit site, so as to satisfy himself as to the local conditions, access, etc. and to include for these in his costs for the works.

The Contractor is responsible for the verification of all dimensions, levels etc., on site.

Revisions	Notes	Dates

Client
3 Chauncy Road, New Moston, Manchester

Project title
Single Storey Extension to Side and Rear Elevation

Drawing title
Existing and Proposed Site Setting Out Plan

Date	10/05/13	Scale	1:100 @ A1	Job No.	010
Drawn				Dwg. No.	06