AMENDMENTS;

Ref;	By;	Date	Description;
A	SJB	Corrected	following site visit
B	JLF	12-05-08	Details Added

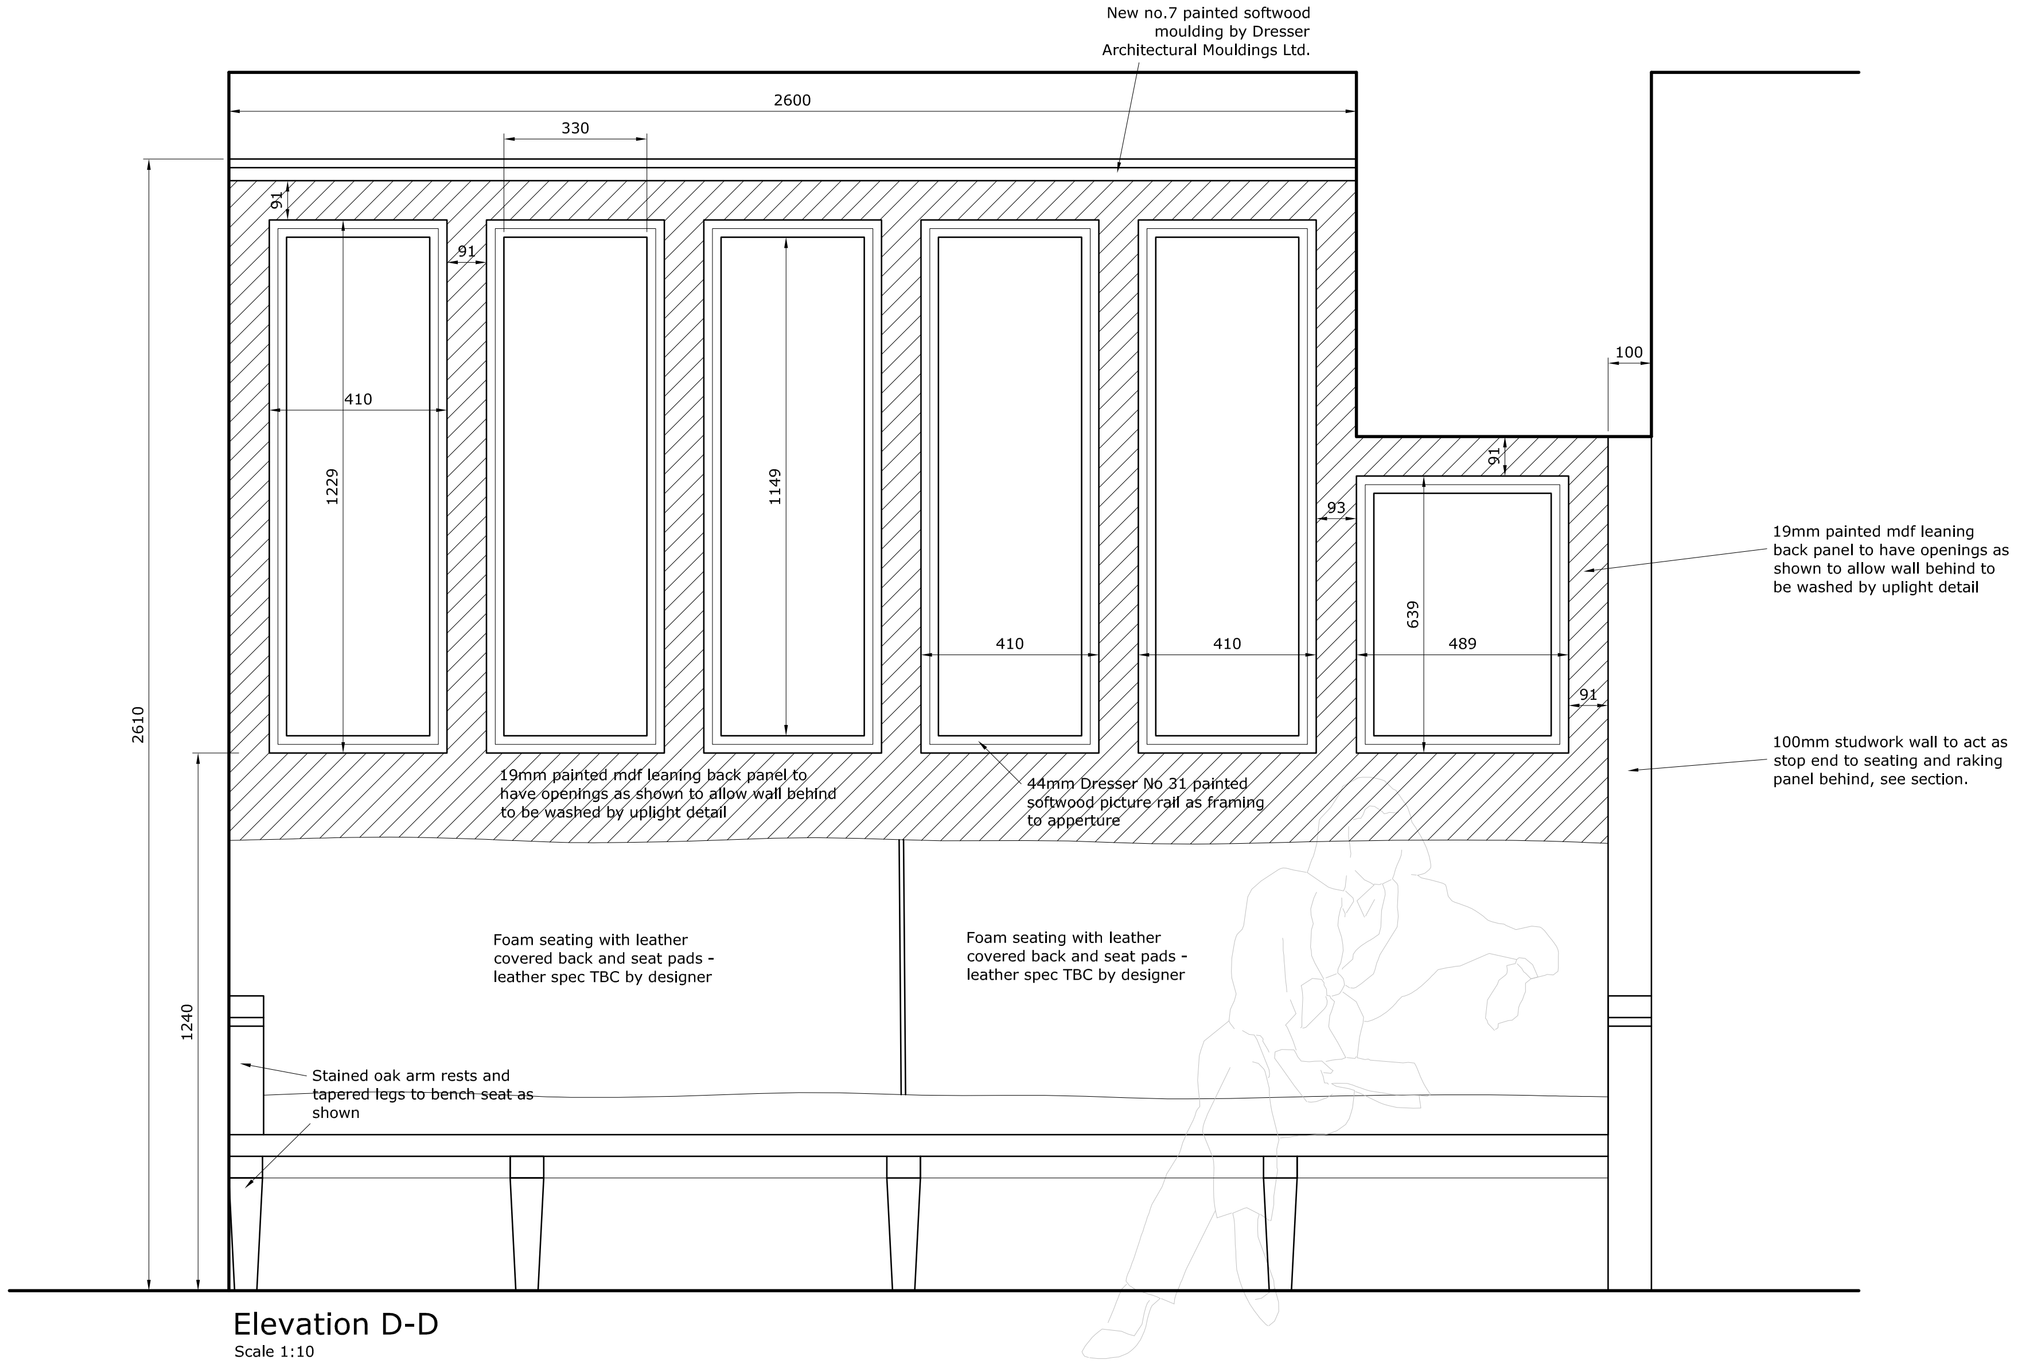

Elevation D-D
Scale 1:10

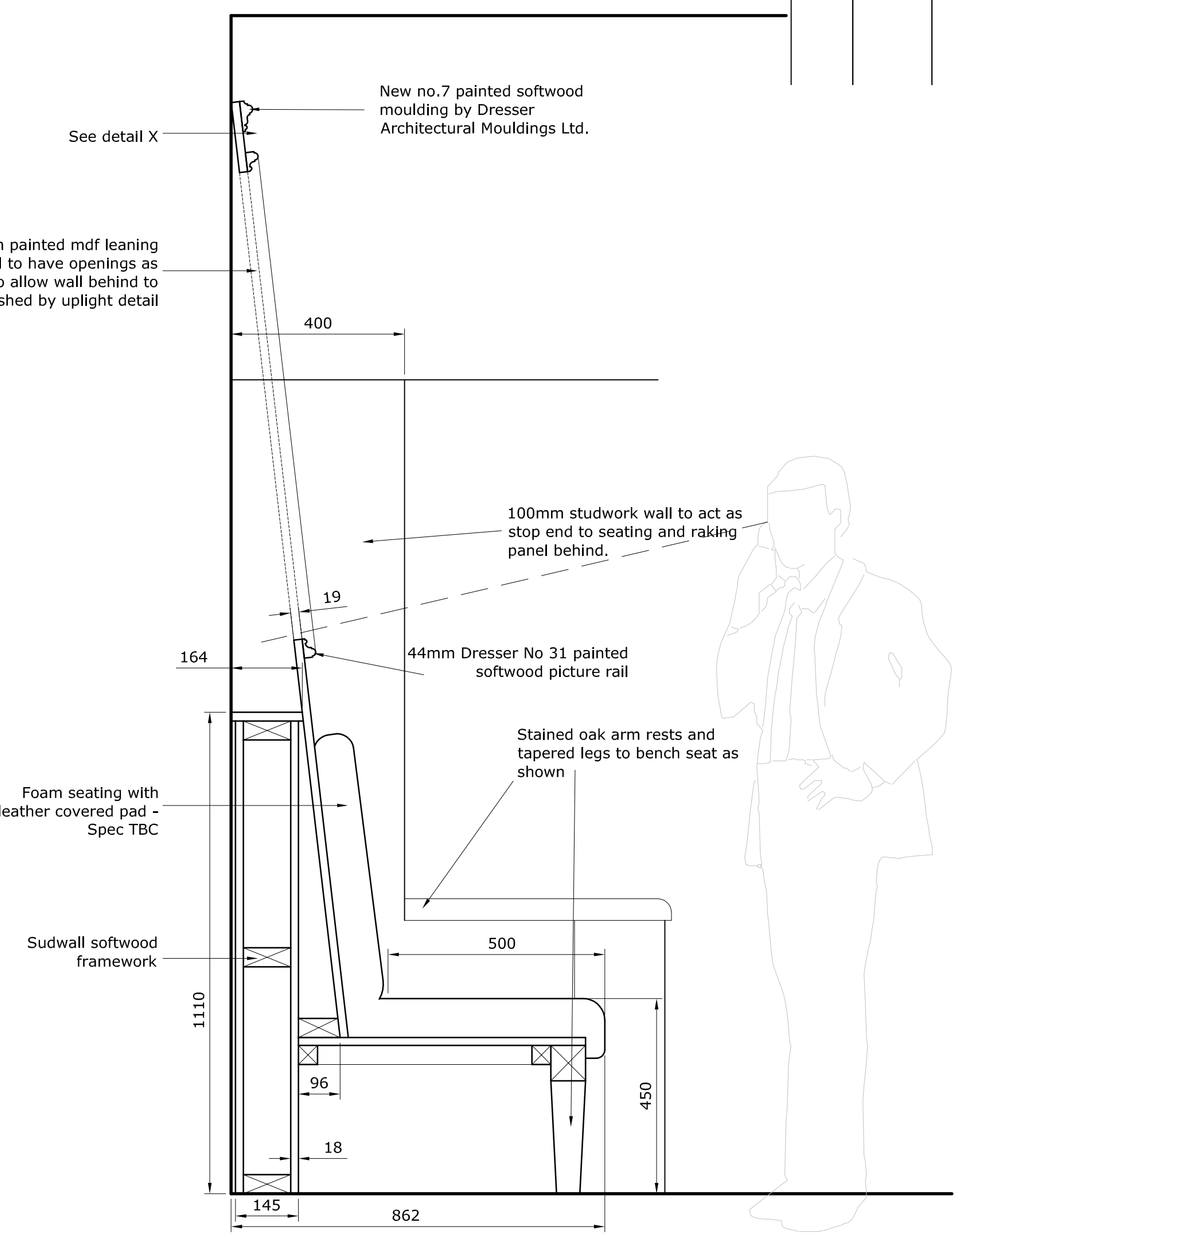

Section Thru'
Scale 1:10

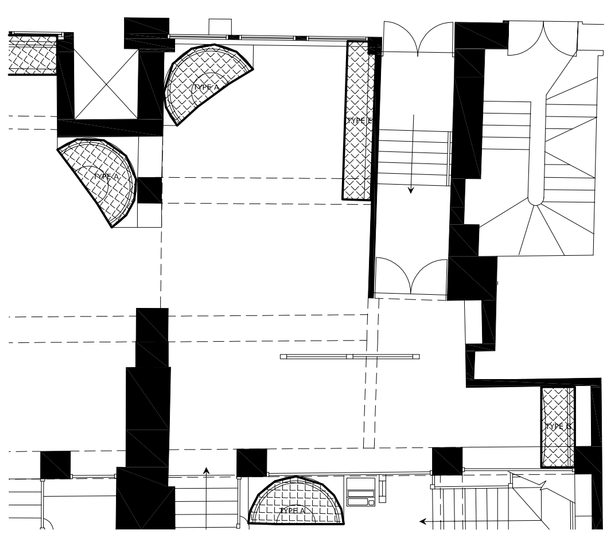

Key Plan
Scale 1:100

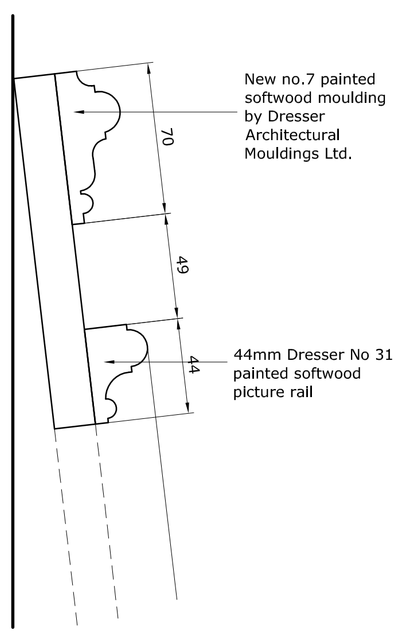

Detail X
Scale 1:2

HARRISON DESIGN Co

15 Coleshill St, Sutton Coldfield, Birmingham B72 1SD
Telephone 0121-321 3030 Fax 0121-321 3035
e-mail : technical@harrisondesign.co.uk

CLIENT Mitchells & Butlers

PROJECT Welcome Freehouses
The Piccadilly Manchester

DRG TITLE Fixed Seating Detail
Type E

SCALE (@ A1)	1:10		
DATE	April 2008	DRN BY	SJB
JOB NO	1605	DRG NO	22 B

©This drawing is the property of Harrison Design Company Ltd. Copyright is reserved by them and the drawing is issued on condition that it is not copied either wholly or part without the consent in writing of Harrison design Company Ltd. Figured dimensions to take preference over those scaled. All dimensions to be checked on site before commencement of any work or shop drawings. This drawing is to be read in conjunction with the specification when existing.