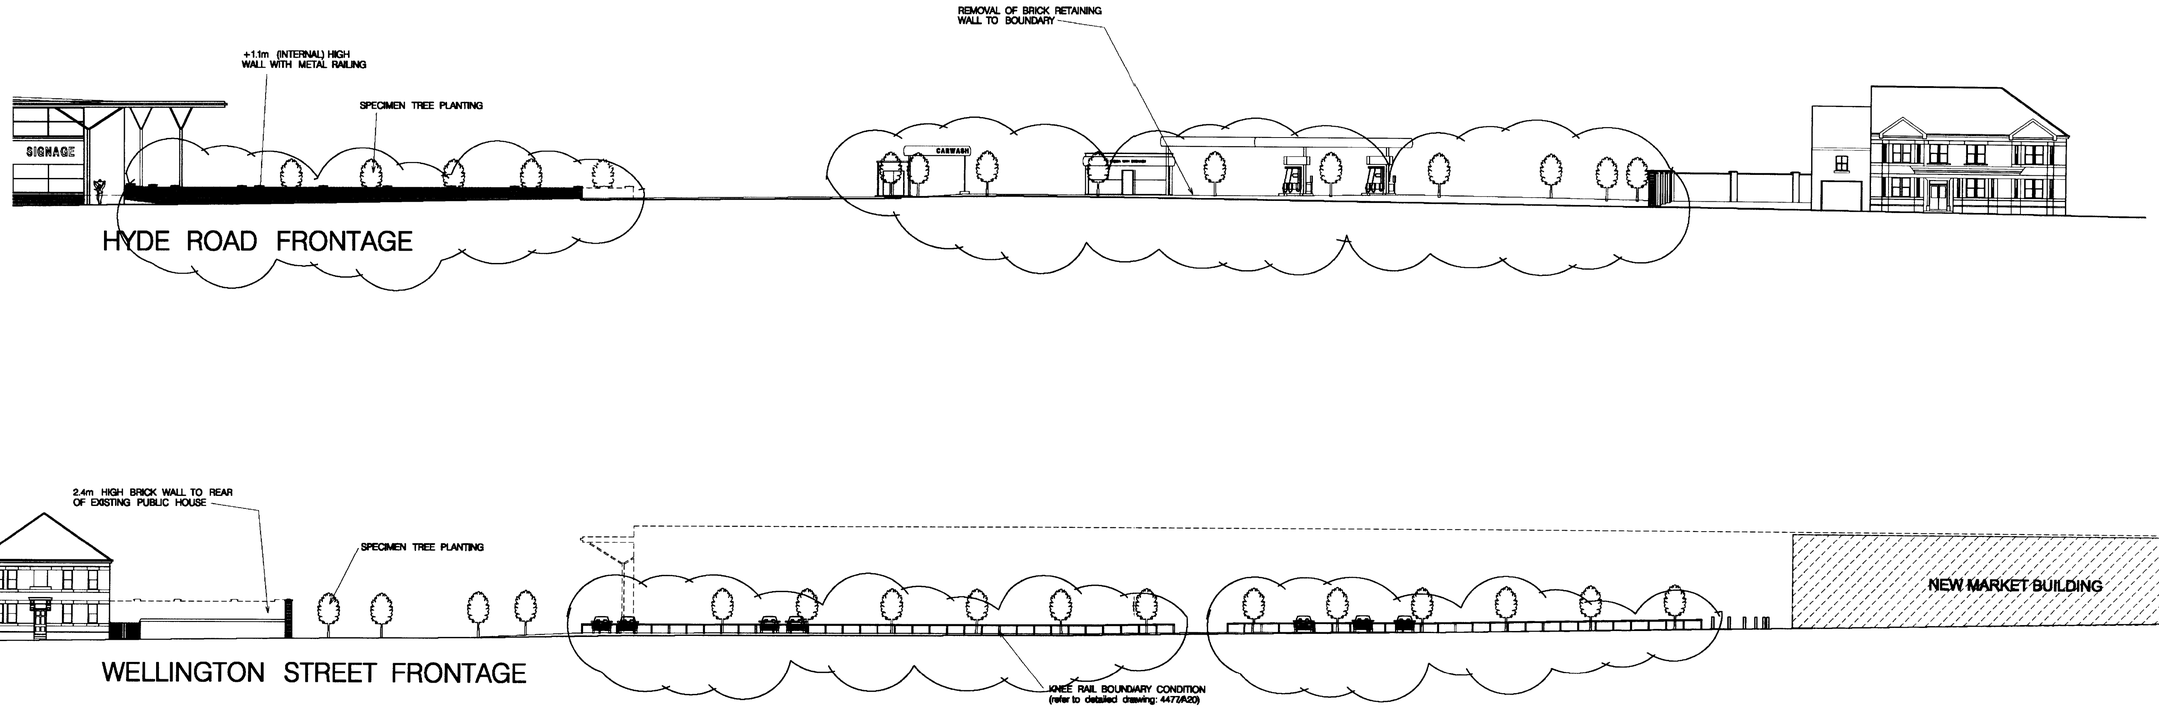

RECD 21 F

4477.P9E

HYDE ROAD

GORTON

PROPOSED BOUNDARY DETAILS

SCALE 1:250 @ A1

SMITH SMALLEY ARCHITECTS LTD
CRAVEN LODGE
VICTORIA AVENUE
HARROGATE
HG1 5PX
TEL 01423 531100

...\planning\P9E_Boundaries.dgn 11/02/2008 10:18:48