This drawing (or any part thereof) may not be copied, transmitted or disclosed to any third party or unauthorized person without the prior written permission of Gilling Dod Architects.
This drawing is to be read in conjunction with all other relevant drawings prepared by consultants and sub-contractors.
Do not scale from this drawing. Work only to printed dimensions.
Report any discrepancies to the Architect or representatives thereof.

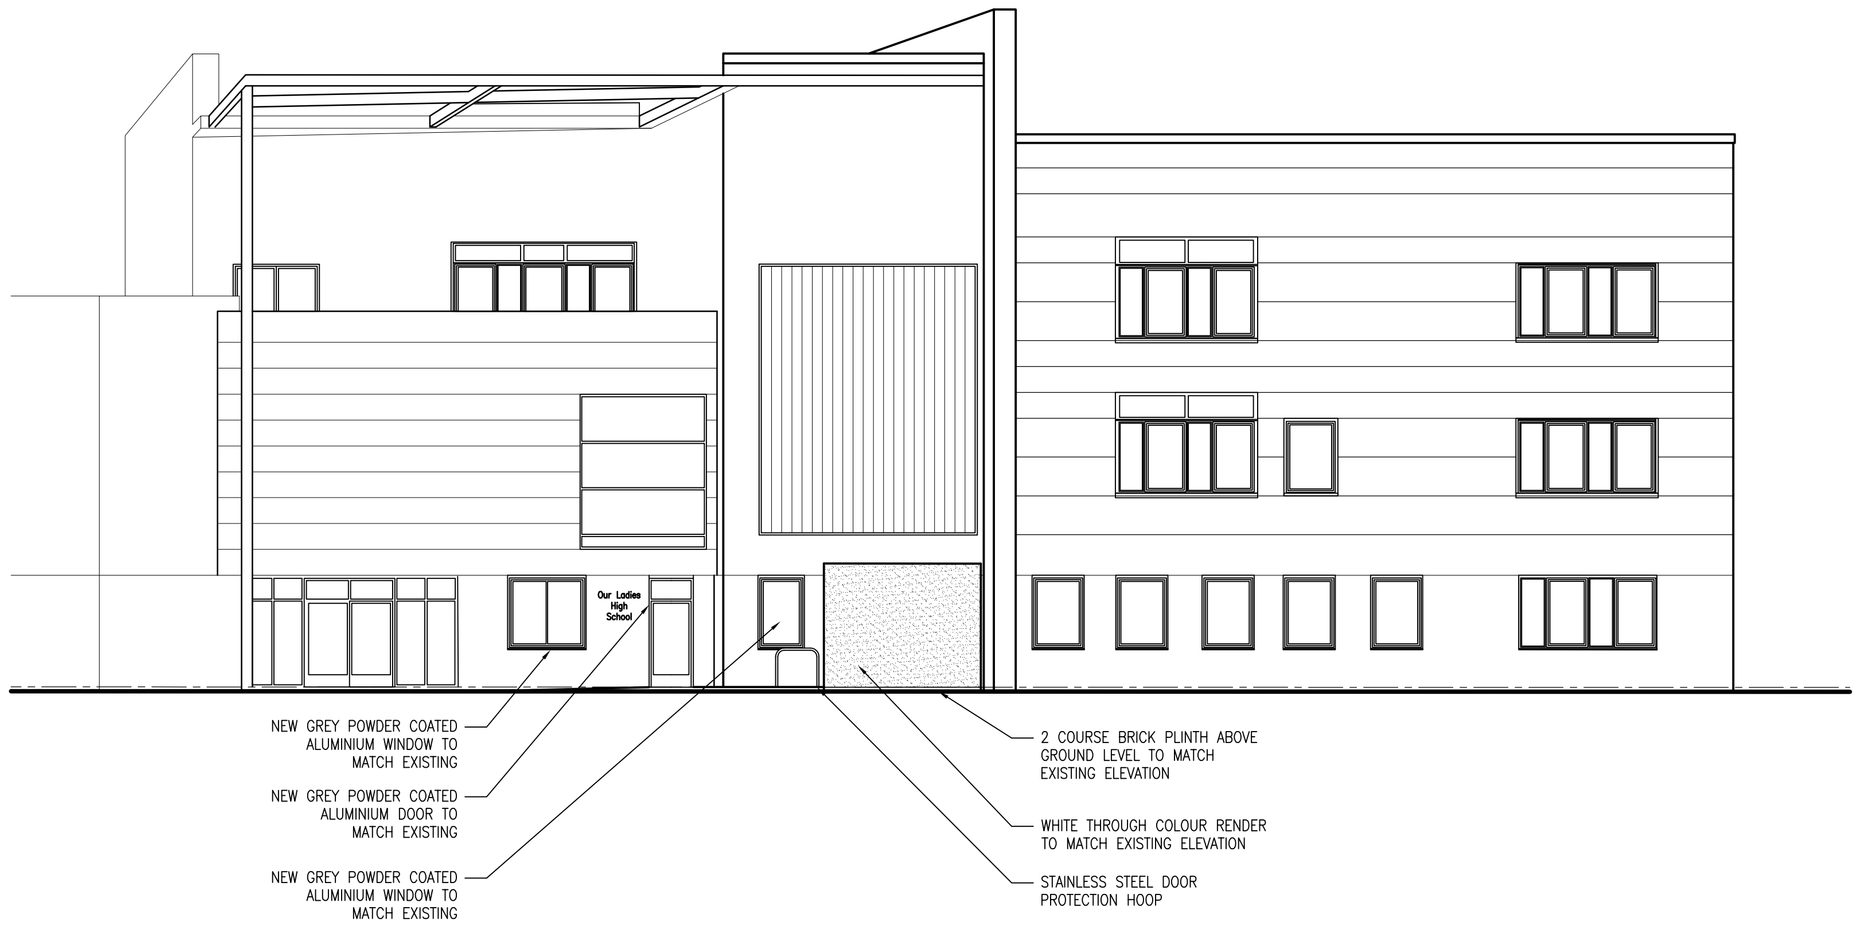

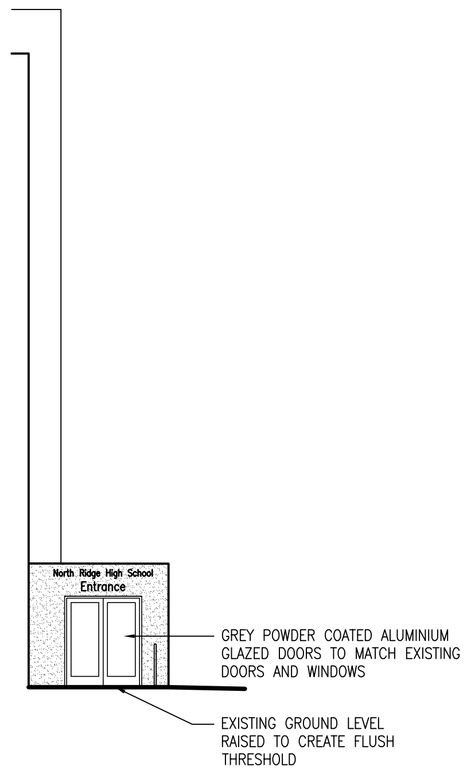

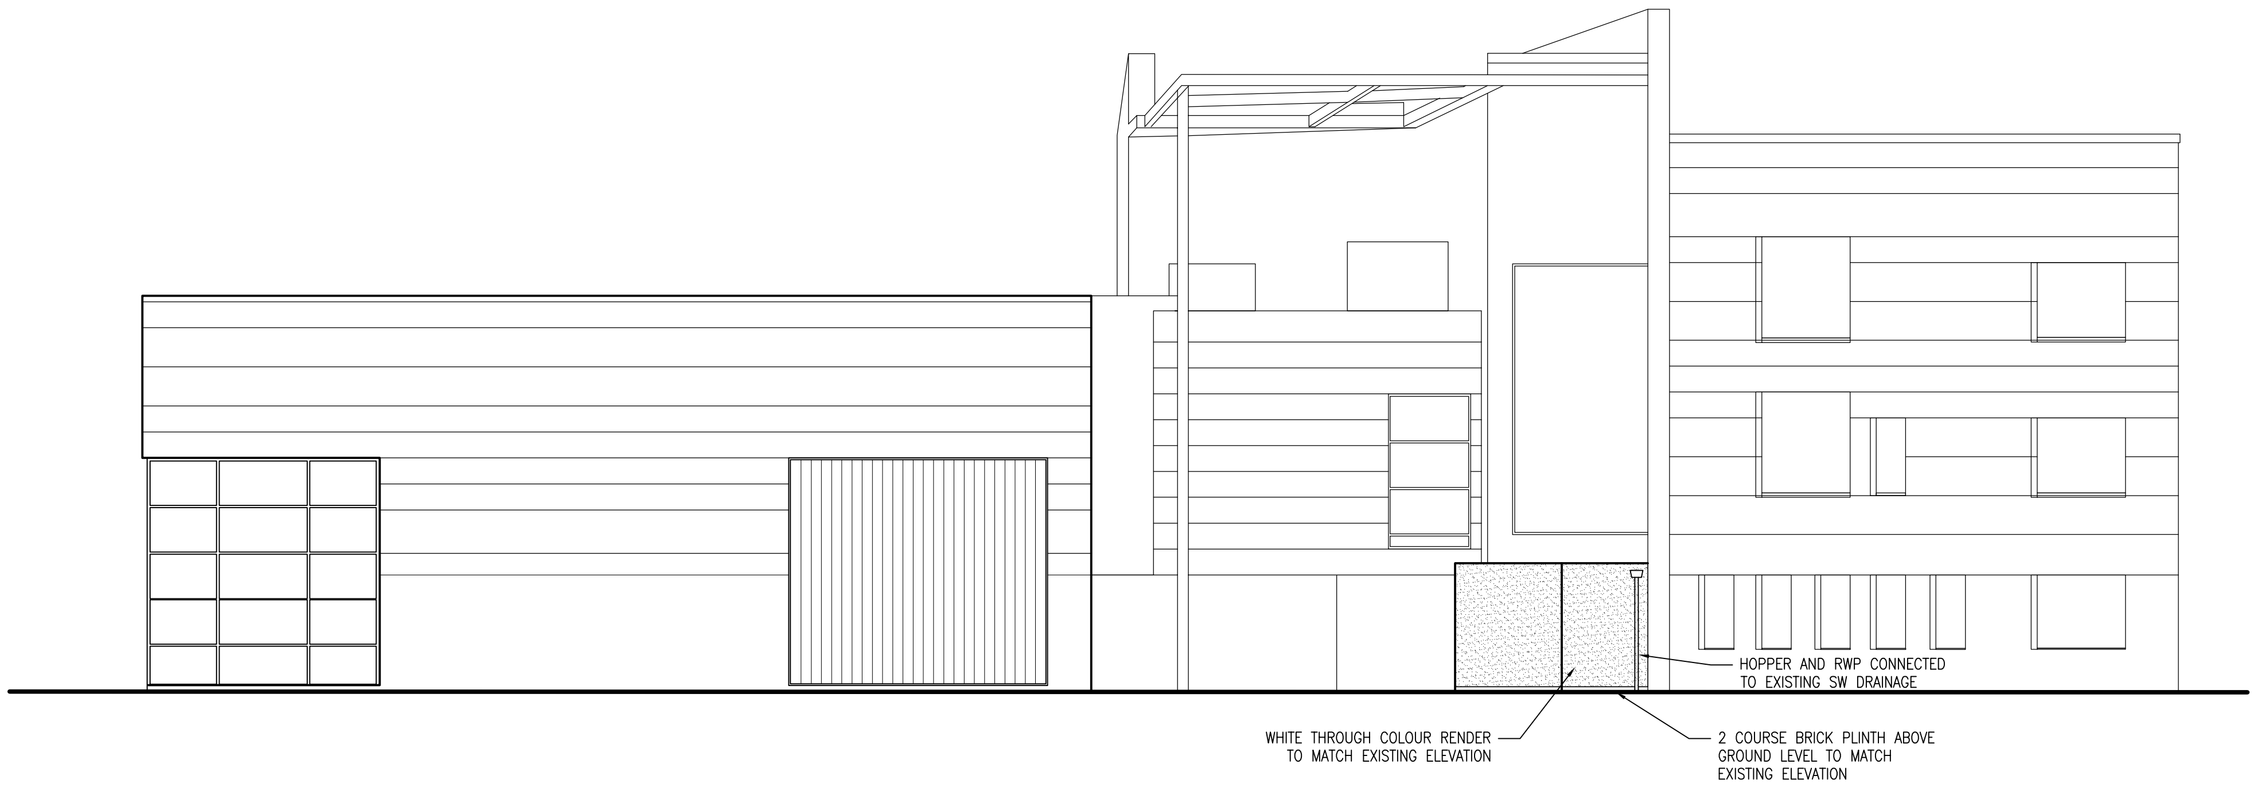

Rev. By Chkd.	COMMENTS	Date Authorised

RED TREE BUILDING CONTRACTORS LTD

Project

NORTH RIDGE HIGH SCHOOL
HIGHER BLACKLEY EDUCATION VILLAGE
BLACKLEY

Drawing

NEW DDA ENTRANCE LOBBY
PROPOSED ELEVATIONS

Date	Scale	Original drg. sheet size
MAY 2012	1:100	A1

Drawing number	Rev.
NRH/006	

ONCE PRINTED AND DISTRIBUTED THIS DOCUMENT IS ASSUMED UNCONTROLLED