

This drawing is sole copyright and should not be copied or reproduced without prior consent.
Do not scale off this drawing.
All dimensions are to be checked on site.


NOTES:

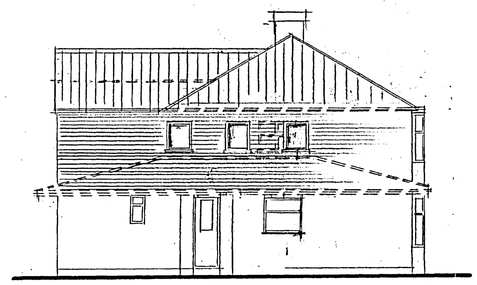


SIDE ELEVATION

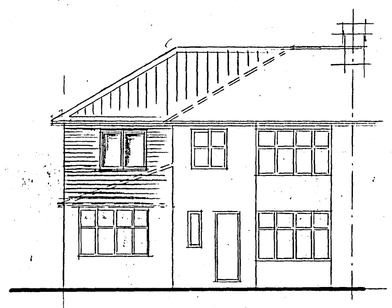


FRONT ELEVATION

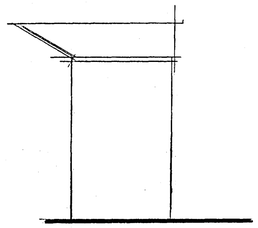


SIDE ELEVATION

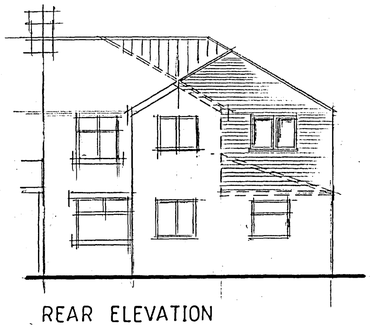

REAR ELEVATION

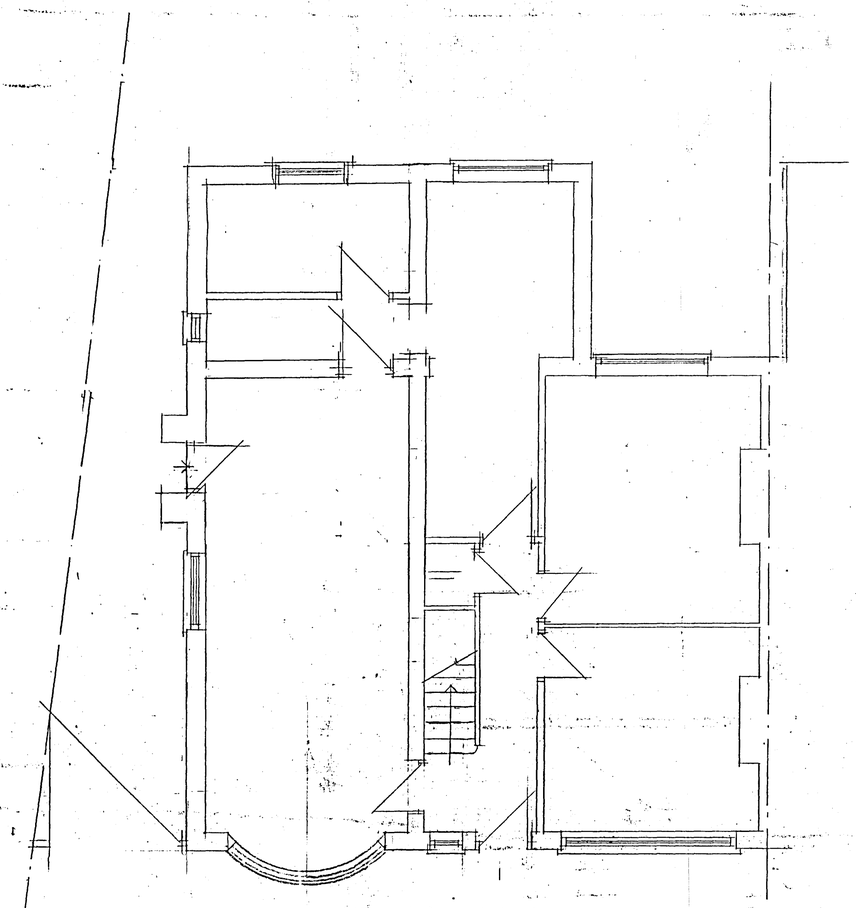

GROUND FLOOR PLAN

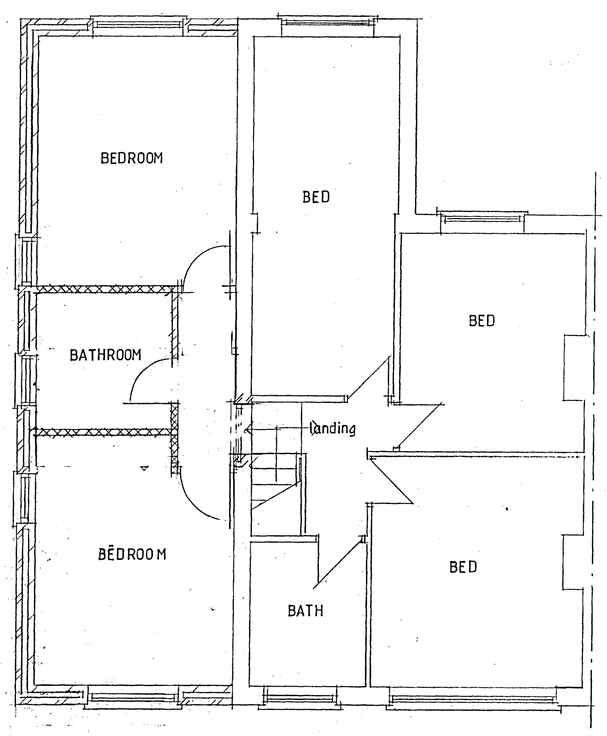

FIRST FLOOR PLAN

REVISION

CLIENT
MR F KHAN
12 BIRCHINGTON ROAD
FALLOWFIELD M14 6BY

JOB TITLE
PROPOSED FIRST FLOOR
SIDE EXTENSION

DRG. TITLE
PLANS AND ELEVATIONS
AS PROPOSED

HOLBOROW + ORMESHER
Limited
architectural & interior design
Station House,
Adams Hill
Knutsford
Cheshire, WA16 6DN
telephone : 01565 652275
facsimile : 01565 750501

RECD 17 JAN 2011

ISSUE	ORIGINAL	1	2	3	4	5	6	7
REVISION								
DATE								
DRAWN								
CHECKED								
APPROVED								

SCALE 1:50 & 1:100 at A1

DRAWING NUMBER 1064/10/02

M 534554 R