

DRAWN A.B. DATE 12-3-10 SCALE 1:50 DRAWING No. 133/1455-1


PROPOSED EXTENSIONS AT:- 31 WINGATE DRIVE DIDSBURY

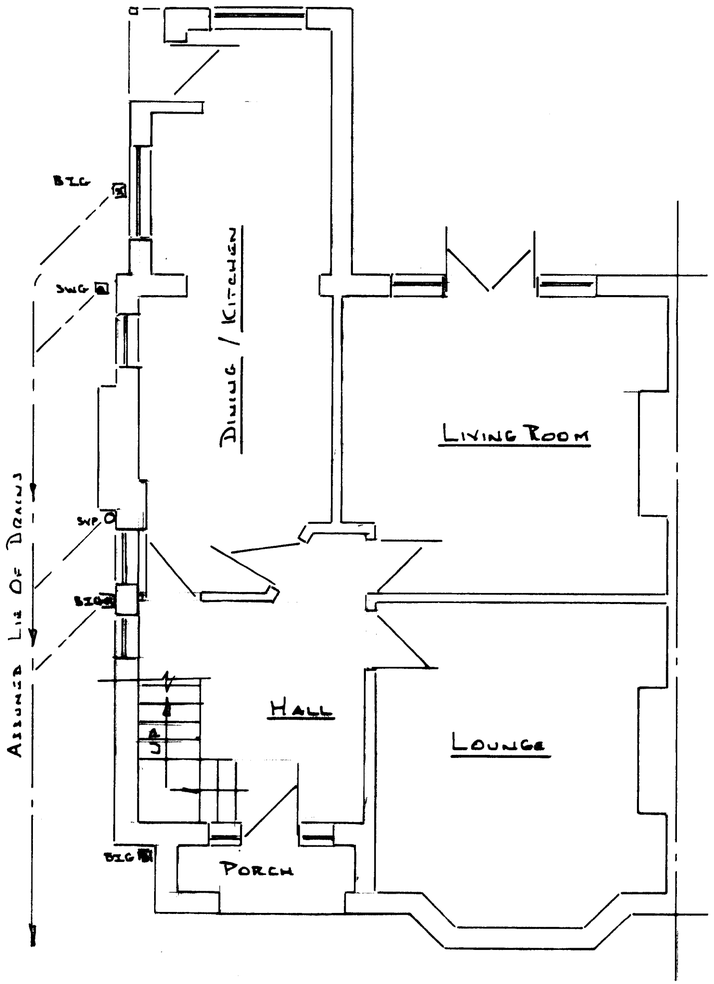

EXISTING GROUND FLOOR LAYOUT

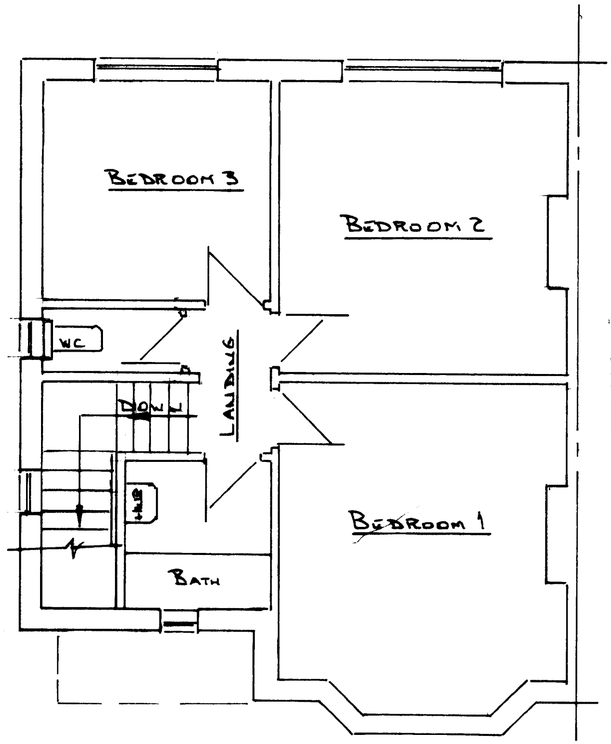

EXISTING FIRST FLOOR LAYOUT.
SCALE 1:50

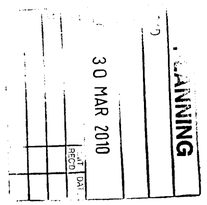

(4)