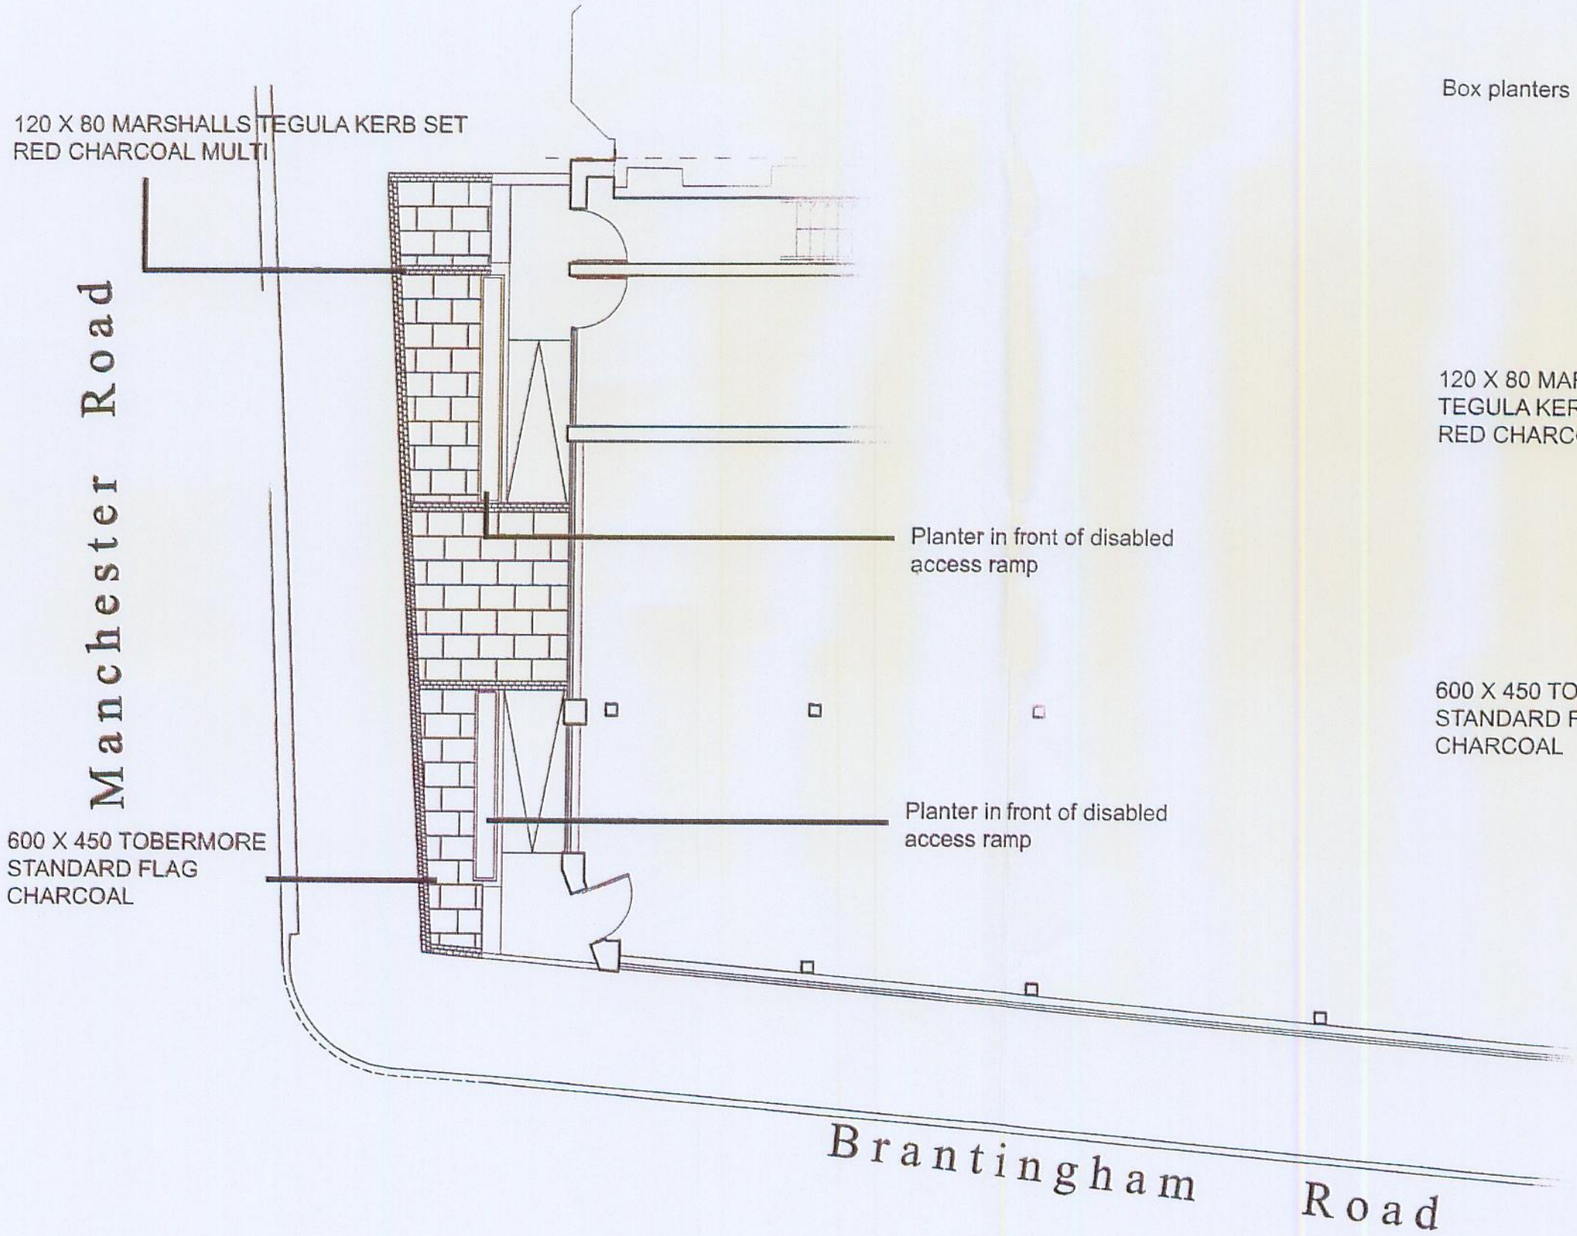

PURPOSE OF ISSUE

- Figured dimensions to be followed in preference to scale
- All dimensions shall be verified by the Contractor(s) on site prior to work commencing and relevant orders being placed.
- Any discrepancies to be brought to the attention of the Contract Administrator for instructions prior to proceeding.
- This drawing is the copyright of the Architect

Box planters



120 X 80 MARSHALLS
TEGULA KERB SET
RED CHARCOAL MULTI

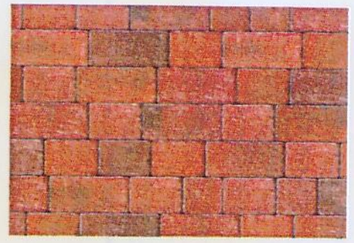

600 X 450 TOBERMORE
STANDARD FLAG
CHARCOAL



PLANNING
ACK'D
RECD - 9 OCT 2008

REV: DATE: DRAWN BY: DETAILS:

SW **FOULKES** ARCHITECTS

PROJECT:
REFURBISHMENT AND EXTENSIONS
Project @ 72 / 74, Manchester Road, Chorlton

DRAWING:
HARD LANDSCPAE PROPOSAL

DATE:	DRAWN BY:	CHECKED BY:
09/03/07	GCP	
SCALE:	DRAWING NO:	REV:
1:100 A3	201.28.3-P101	-

Withington House
160-164 Wellington Road
Withington
Manchester
United Kingdom
M20 3FU

T: +44 (0)161 434 4192
F: +44 (0)161 445 9820
info@swfoulkesarchitects.com
www.swfoulkesarchitects.com