Plans prepared for Local Authority approval

All dimensions to be checked on site

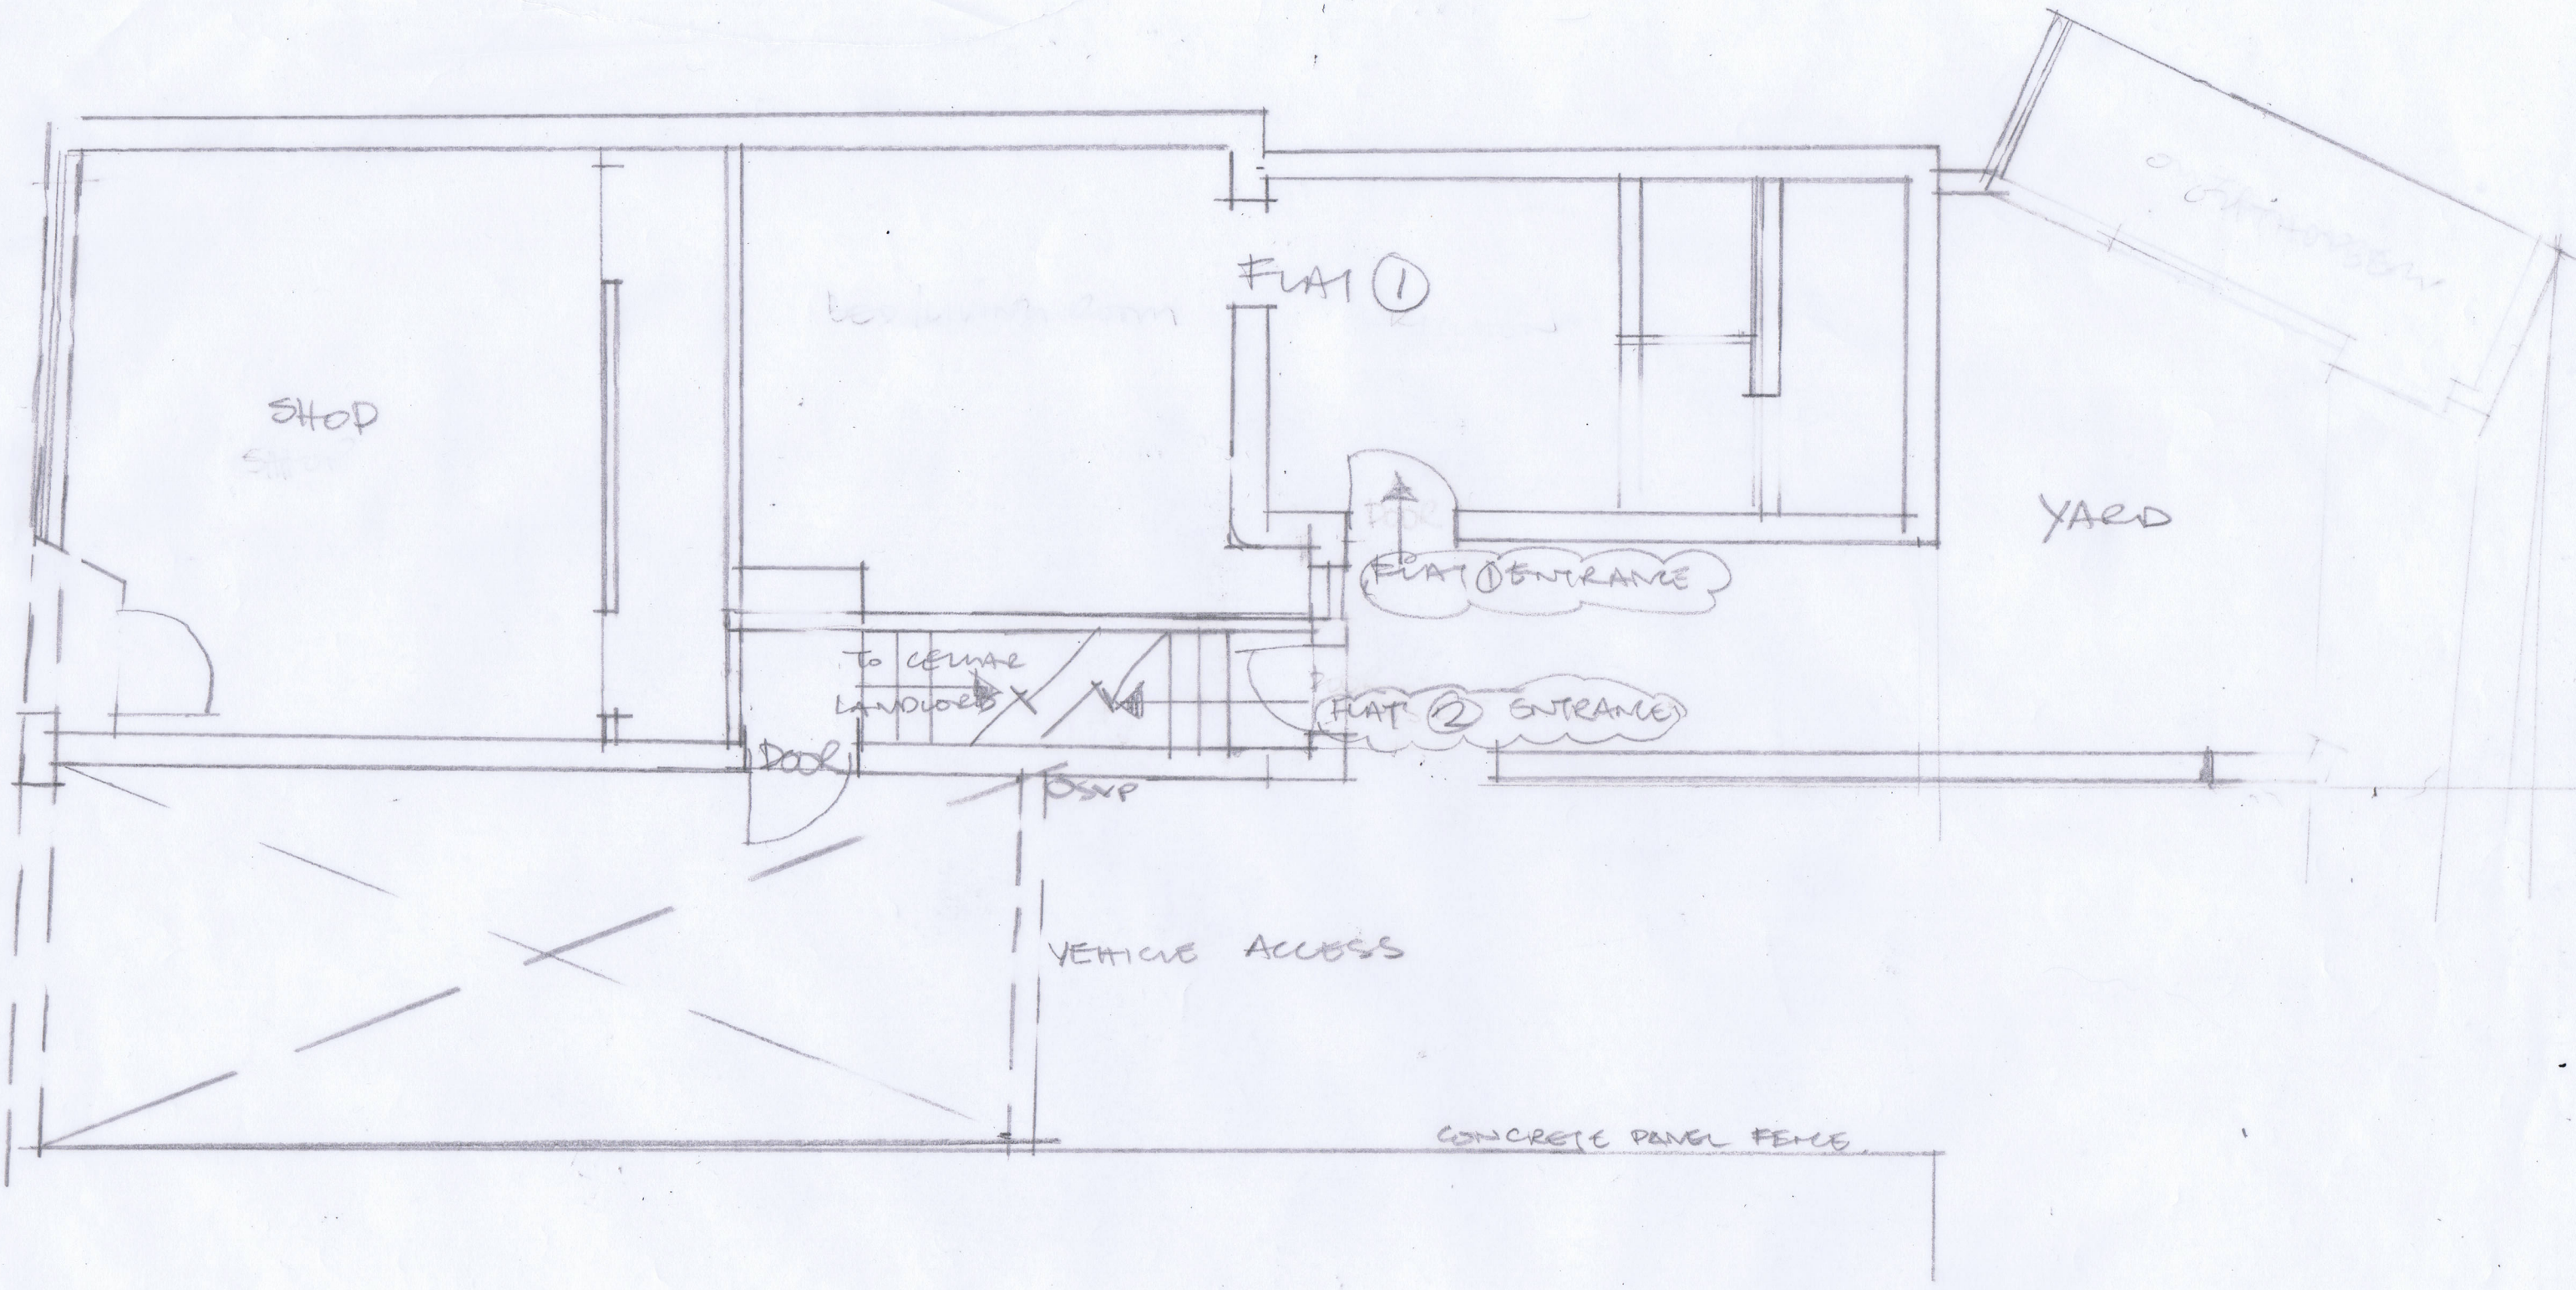

Proposed alterations and change of use at

84 Church Road Northenden M22 4NW

Existing Ground Floor

Scale 1:50@A3

DrwgNo. PA 042012/01