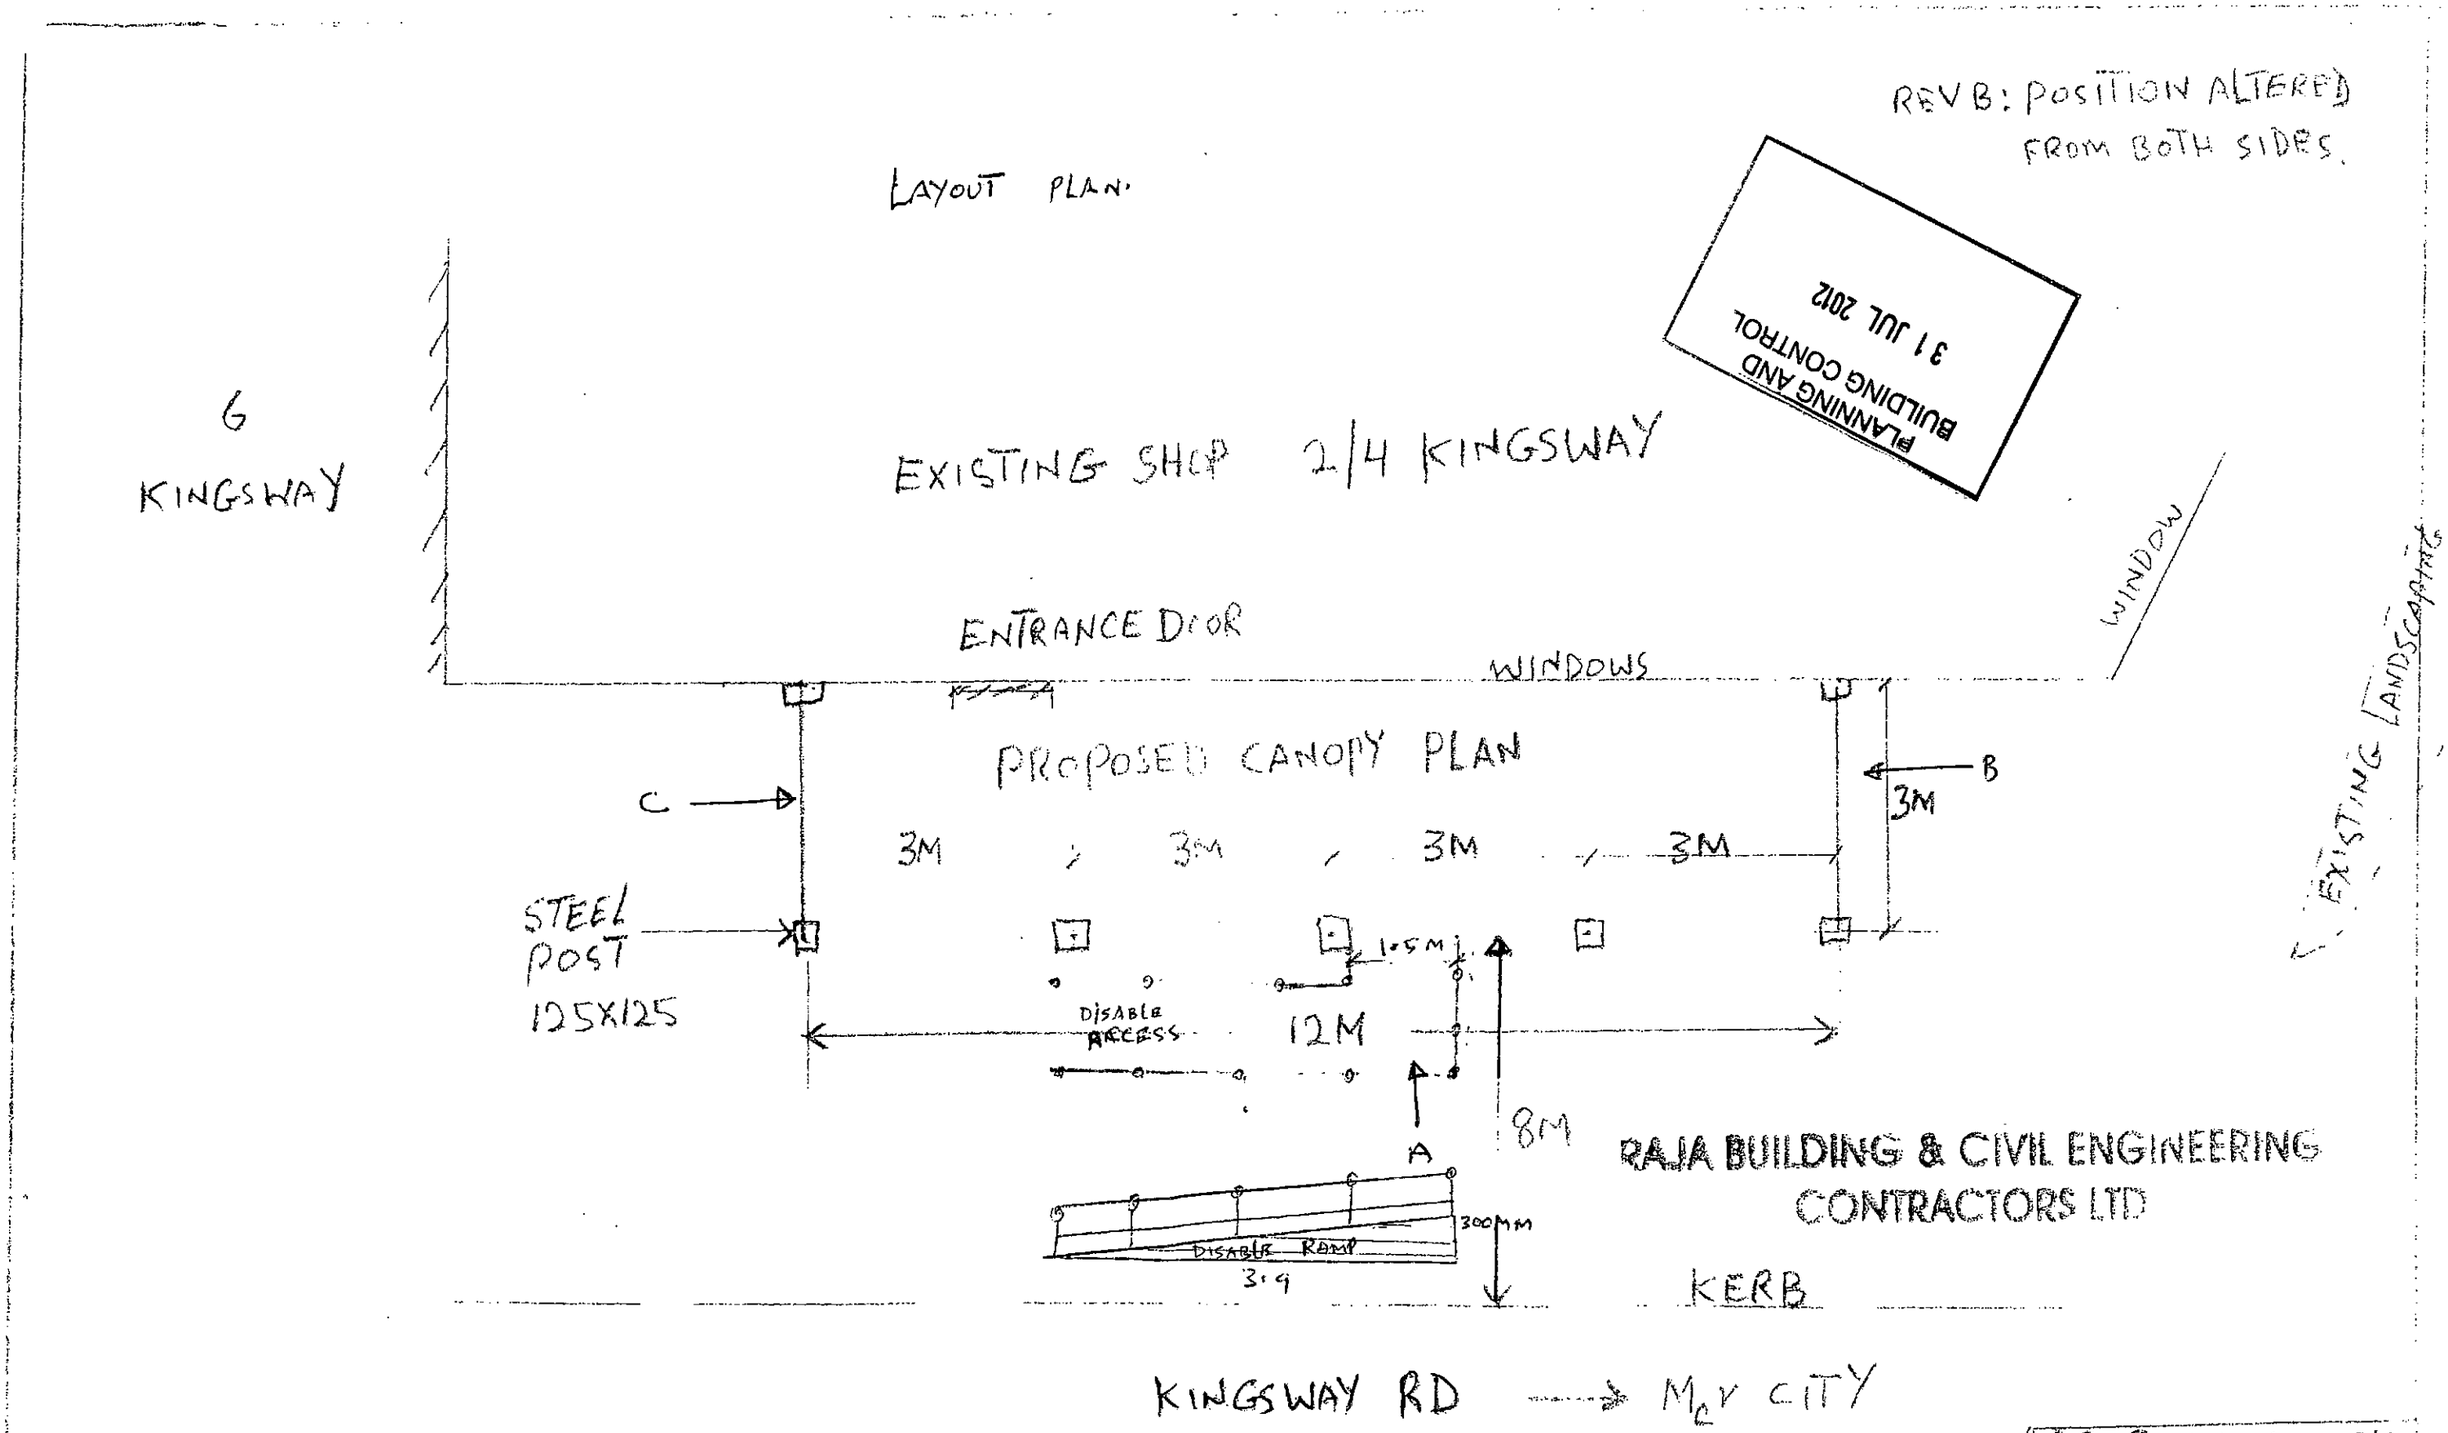

PROPOSED CANOPY	
2/4 KINGSWAY	
M19 2DD	
SCALE: N.T.S	
BY: M.Y DATE: 25/7/12	DRW NO 01B