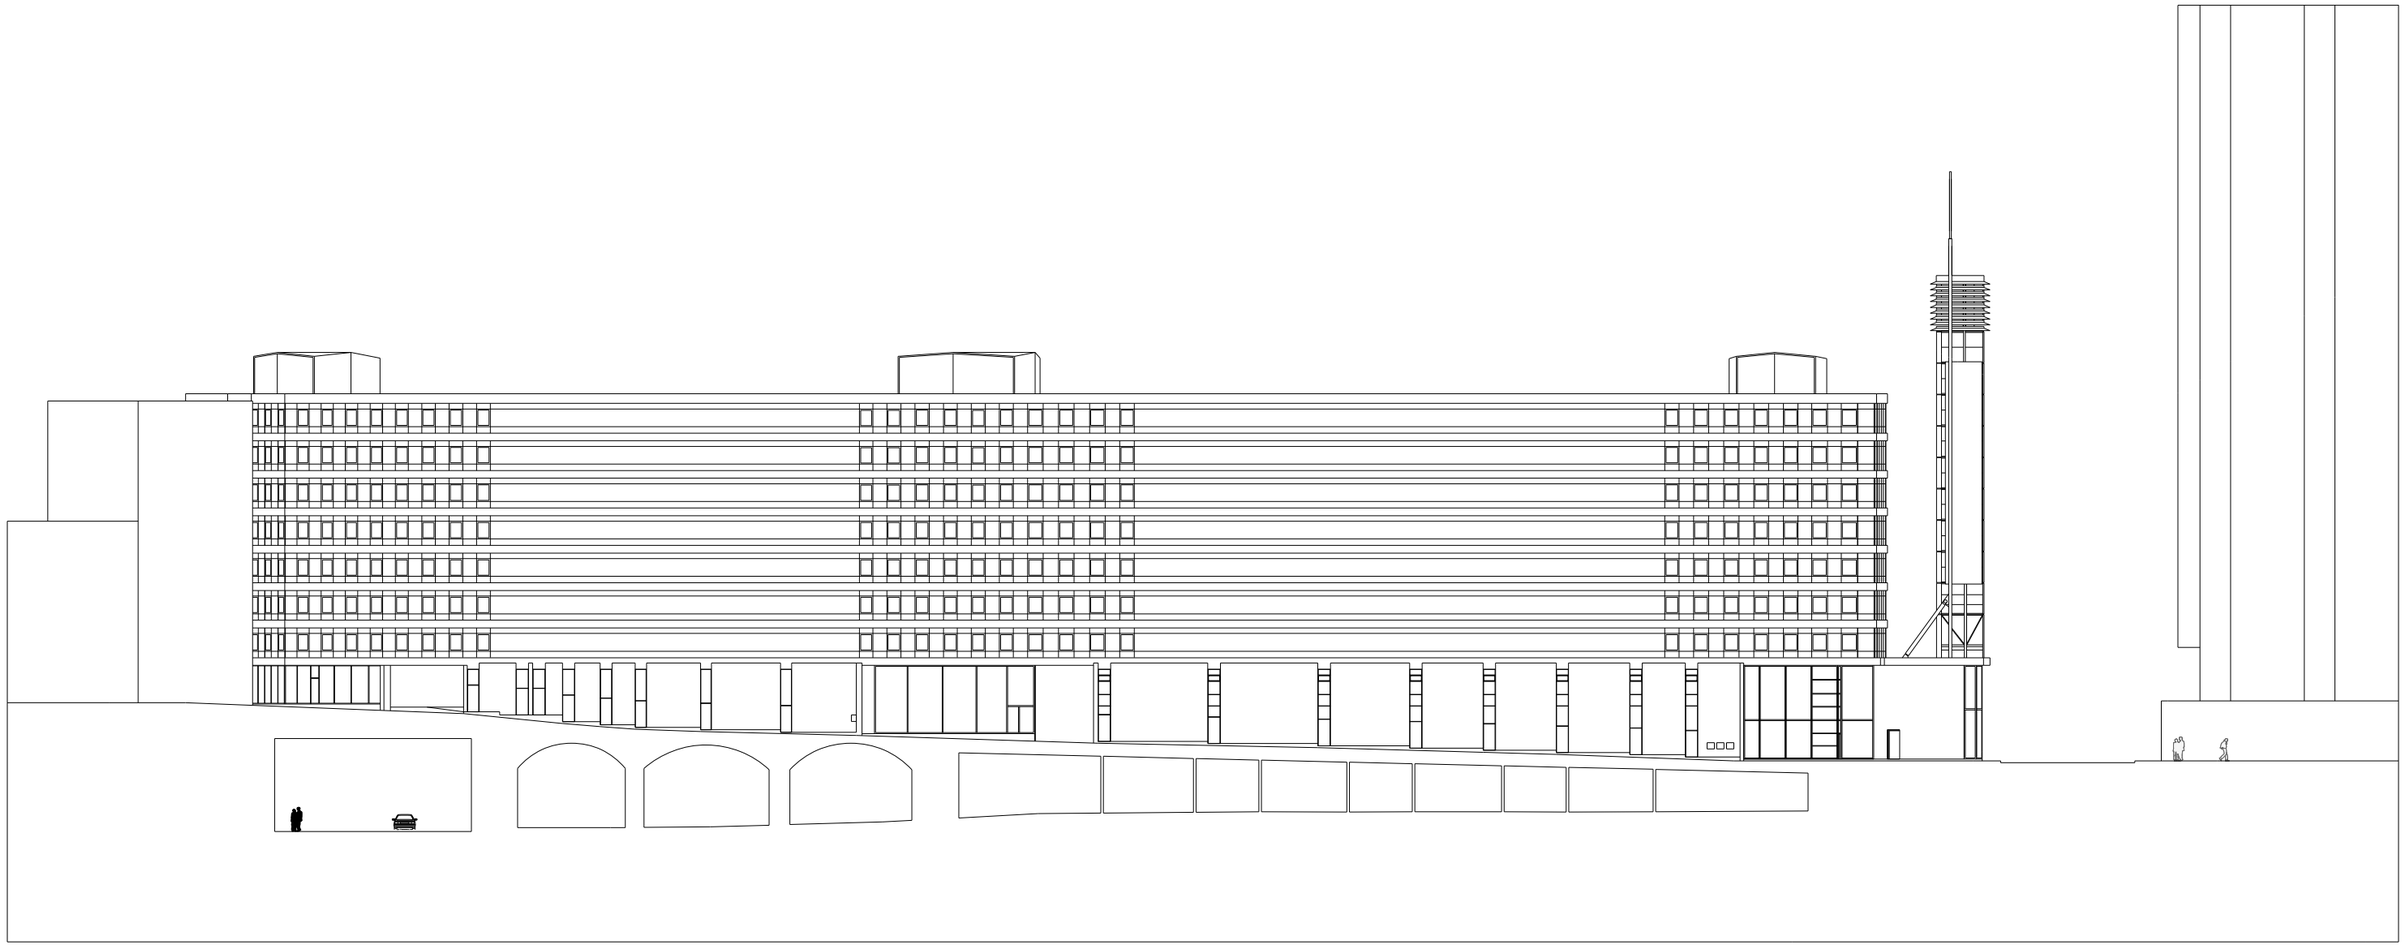


STORE STREET

DUCIE STREET

hodder+partners

SGI Studios
1 Kelso Place
Manchester M15 4LE

t: +44(0)161 832 9842
e: mail@hodderandpartners.com
w: www.hodderandpartners.com

DO NOT SCALE
Work to annotated dimensions only.
Read drawing in conjunction with relevant specification, Structural Engineers' and Services Engineers' drawings.
Confirm all dimensions before commencement of any work on site or fabrication.

revisions + notes:

client: REALTY ESTATES	**date:** JULY 2011
project: GATEWAY HOUSE	**scale:** 1:500 @A3 — **drawn by:** NM
title: EXISTING ELEVATION 02	**drawing number:** L(10)201
status: PLANNING	**job number:** 0535 — **revision:** –

hodder+partners