DRAWN A.B. DATE 18-3-2010 SCALE 1:50 | DRAWING No. 133/1455-2

PROPOSED EXTENSIONS AT:- 31 WINGATE DRIVE DIDSBURY

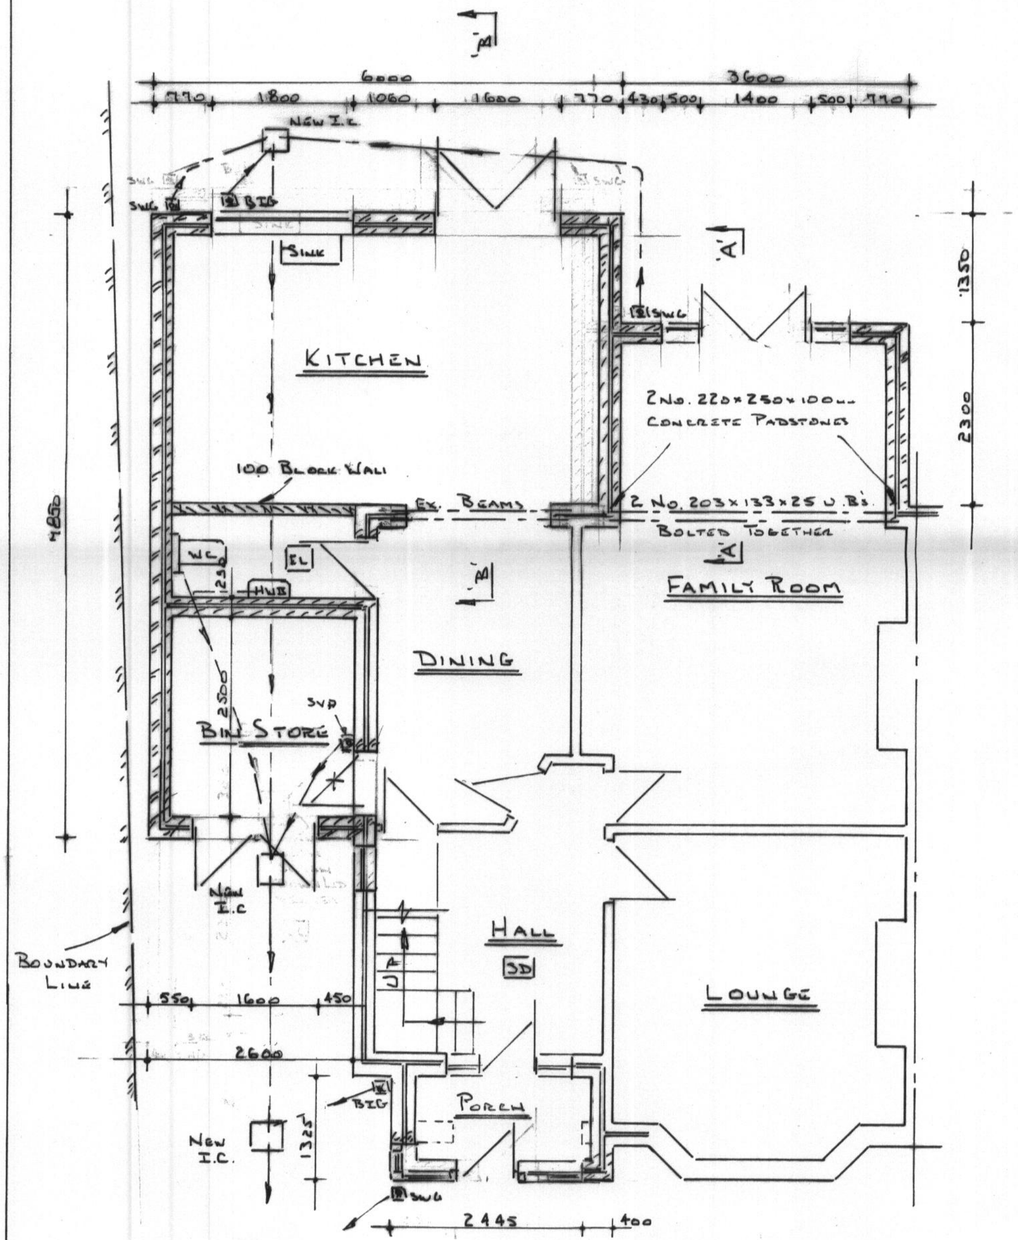

PROPOSED GROUND FLOOR LAYOUT

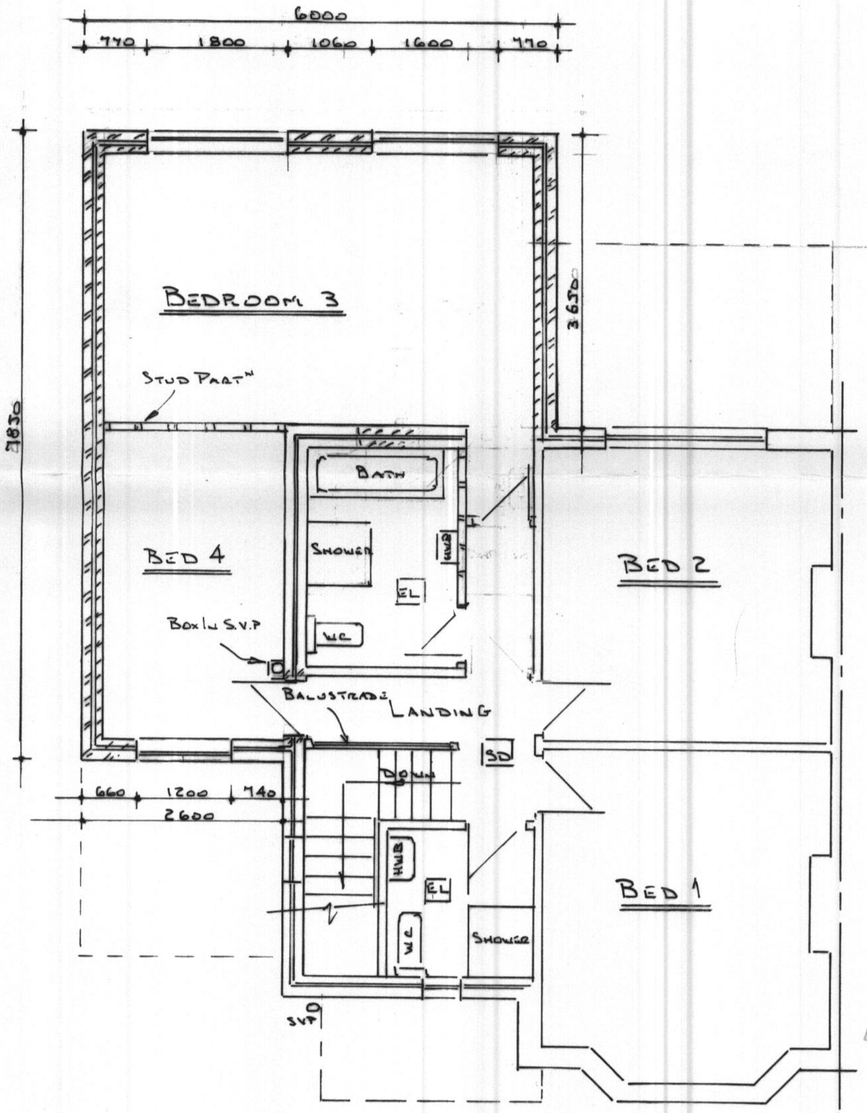

PROPOSED FIRST FLOOR LAYOUT 1:50

PLANNING
ACK'D
REPLIED
REC'D 19 MAY 2010
DATE
FOR ACTION

1