1 New Partitions in orange (See separate detail)
2 Moveable Furniture
3 Toilets
4 Existing machine equipment, to be made safe and retained
5 Existing Sprinkler system (redundant) to remain as feature
6 Fire Exit
7 Existing stair and supports to remain
8 Existing Columns to remain
9 Windows to be replaced
10 Service risers
11 Lift shaft (currently used as riser)
12 Existing floor to be repaired and made good
13 New bar area
14 New bottle store
15 Kitchen Area
16 Existing stairs to remain

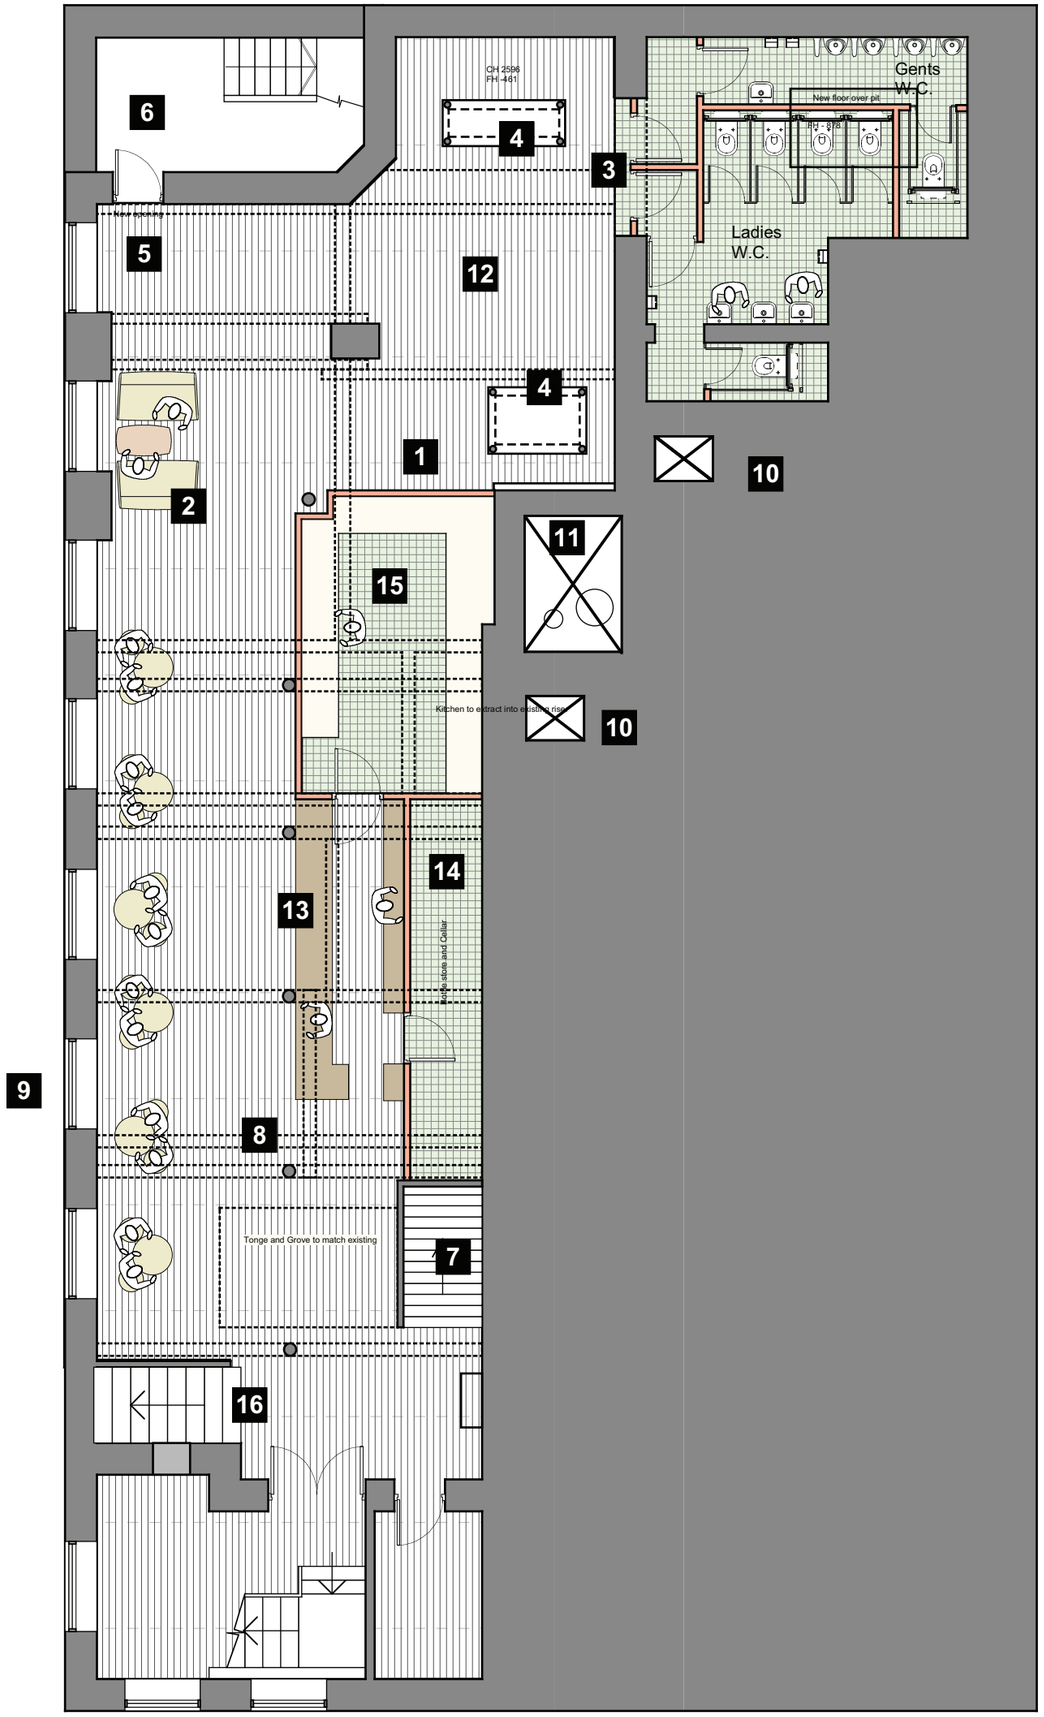

Design and drawings are the copyright of architecture:m.

Written permission must be sought before duplication

Any discrepancy found between information given on this drawing and that given elsewhere or recorded on site shall be notified immediately to the project architect in writing

Do not scale from this drawing or derive dimensions from digital media

All dimensions are to be checked prior to works commencing on site

Status Key
S: Survey
F: Feasibility
P: Planning
D: Detailed Detail
T: Tender
C: Construction
B: As Built

Rev:	Date:	By:	Note:
B	11.03.14	PJL	-Smoking area removed -New staircase -Platform lift added

architecture:m
RIBA
Chartered Practice
a: 3rd floor,
26-28 hilton street,
manchester,
m1 2eh
t: +44 [0] 161 237 3324
e: mail@architecturem.co.uk

p: 45/47 Dale Street
d: Prop Basement Plan

d: 20.06.12
s: 1:100@a3
db: MA

n: project: 313 • drawing: 200 • status: P • rev: C