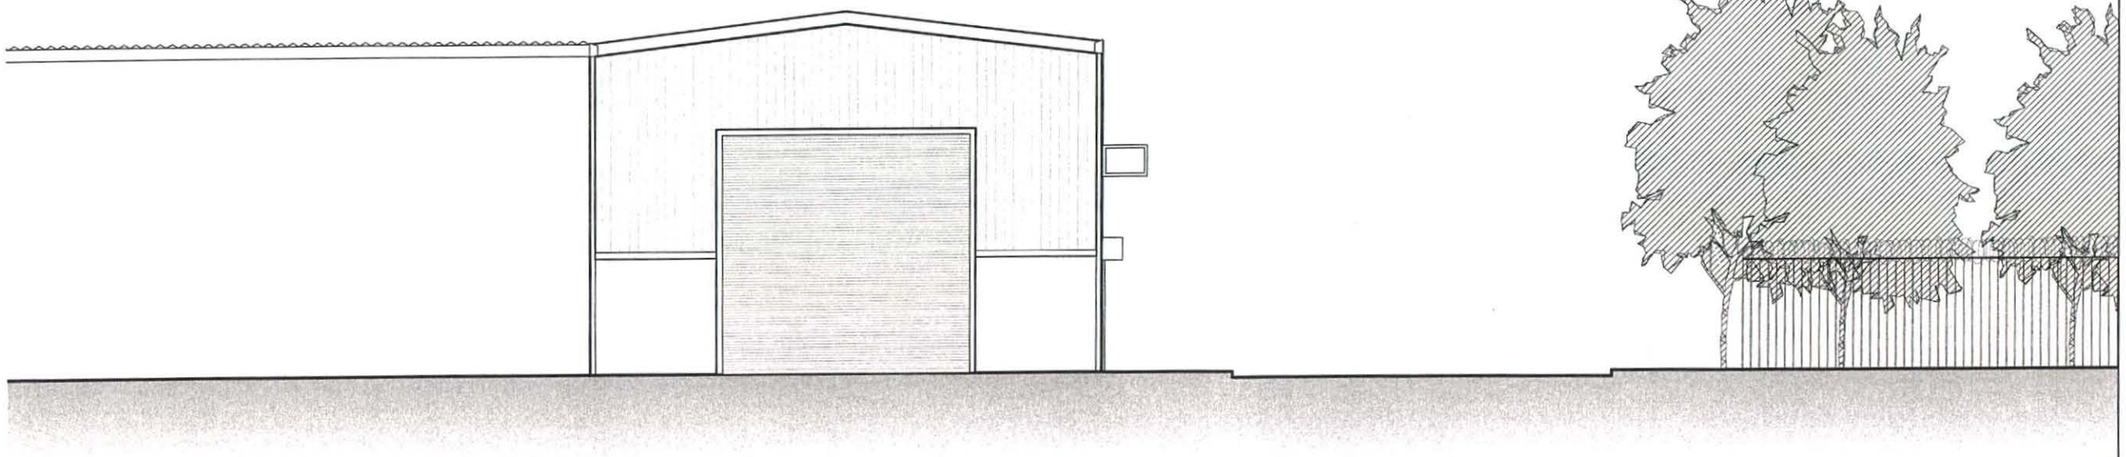

Design and drawings are the copyright of architecture:m

Written permission must be sought before duplication

Any discrepancy found between information given on this drawing and that given elsewhere or recorded on site shall be notified immediately to the project architect in writing

Do not scale from this drawing or derive dimensions from digital media

All dimensions are to be checked prior to works commencing on site

Status Key
S: Survey
F: Feasibility
P: Planning
D: Detailed Detail
T: Tender
C: Construction
B: As Built

architecture:m

RIBA Chartered Practice

a: 1st floor,
12 tariff street,
manchester,
m1 2ff
t: +44 [0] 161 2373324
f: +44 [0] 161 2367448
e: mail@architecturem.co.uk

p: Hillkirk Street, MCR

d: Exist North Elev

d: 14.06.12

s: 1:100@a3

db: MA

n:

project: 303 • drawing: 110 • status: P • rev: A

Design and drawings are the copyright of architecture:m

Written permission must be sought before duplication

Any discrepancy found between information given on this drawing and that given elsewhere or recorded on site shall be notified immediately to the project architect in writing

Do not scale from this drawing or derive dimensions from digital media

All dimensions are to be checked prior to works commencing on site

Status Key
S: Survey
F: Feasibility
P: Planning
D: Detailed Detail
T: Tender
C: Construction
B: As Built

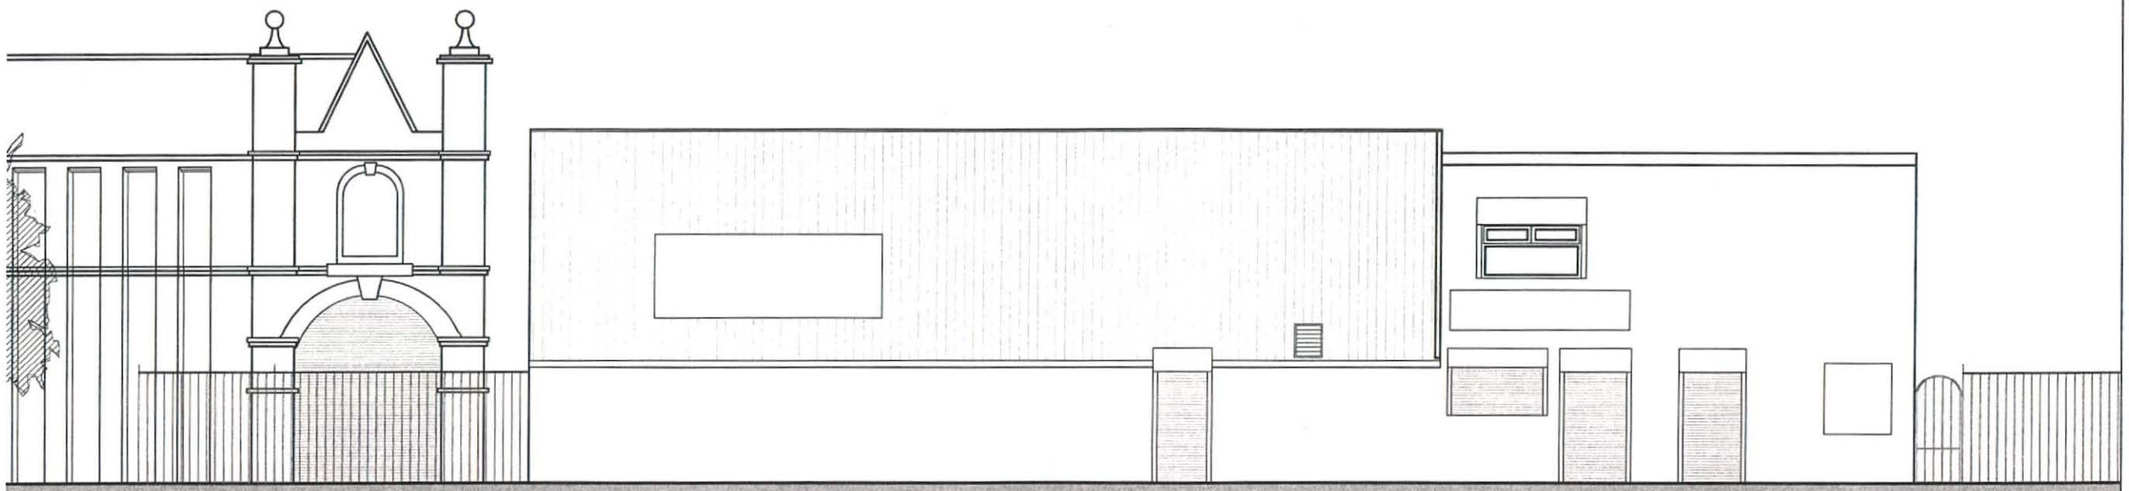

architecture:m
RIBA
Chartered Practice
a: 1st floor,
12 tariff street,
manchester,
m1 2ff
t: +44 [0] 161 237 3324
f: +44 [0] 161 236 7448
e: mail@architecturem.co.uk

p: Hillkirk Street, MCR
d: Exist West Elev

d: 14.06.12
s: 1:100@a3
db: MA
n:

project: 303 • drawing: 112 • status: P • rev: A

Design and drawings are the copyright of architecture:m

Written permission must be sought before duplication

Any discrepancy found between information given on this drawing and that given elsewhere or recorded on site shall be notified immediately to the project architect in writing

Do not scale from this drawing or derive dimensions from digital media

All dimensions are to be checked prior to works commencing on site

Status Key
S: Survey
F: Feasibility
P: Planning
D: Detailed Detail
T: Tender
C: Construction
B: As Built

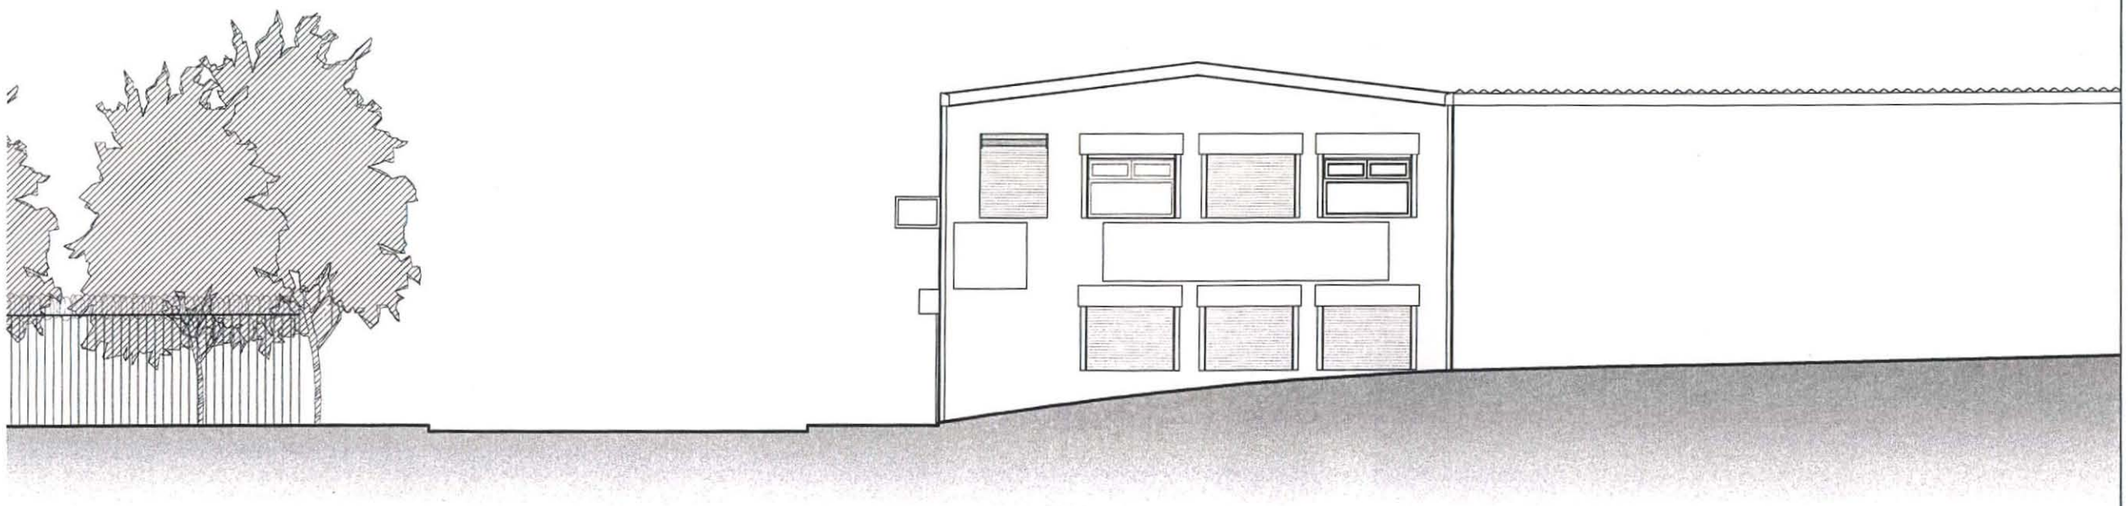

architecture:m

RIBA
Chartered Practice
a: 1st floor,
12 tariff street,
manchester,
m1 2ff
t: +44 (0) 161 237 3324
f: +44 (0) 161 236 7448
e: mail@architecturem.co.uk

p: Hillkirk Street, MCR
d: Exist South Elev

d: 14.05.12
s: 1:100@a3
db: MA
n:

project: 303 • drawing: 111 • status: P • rev: A

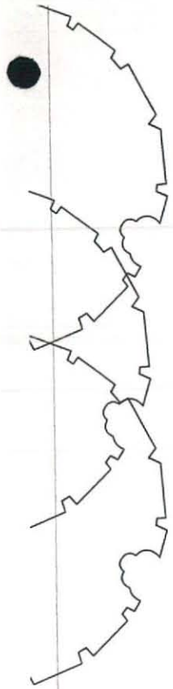

HILLKIRK STREET

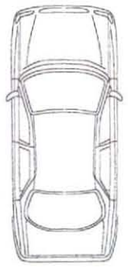

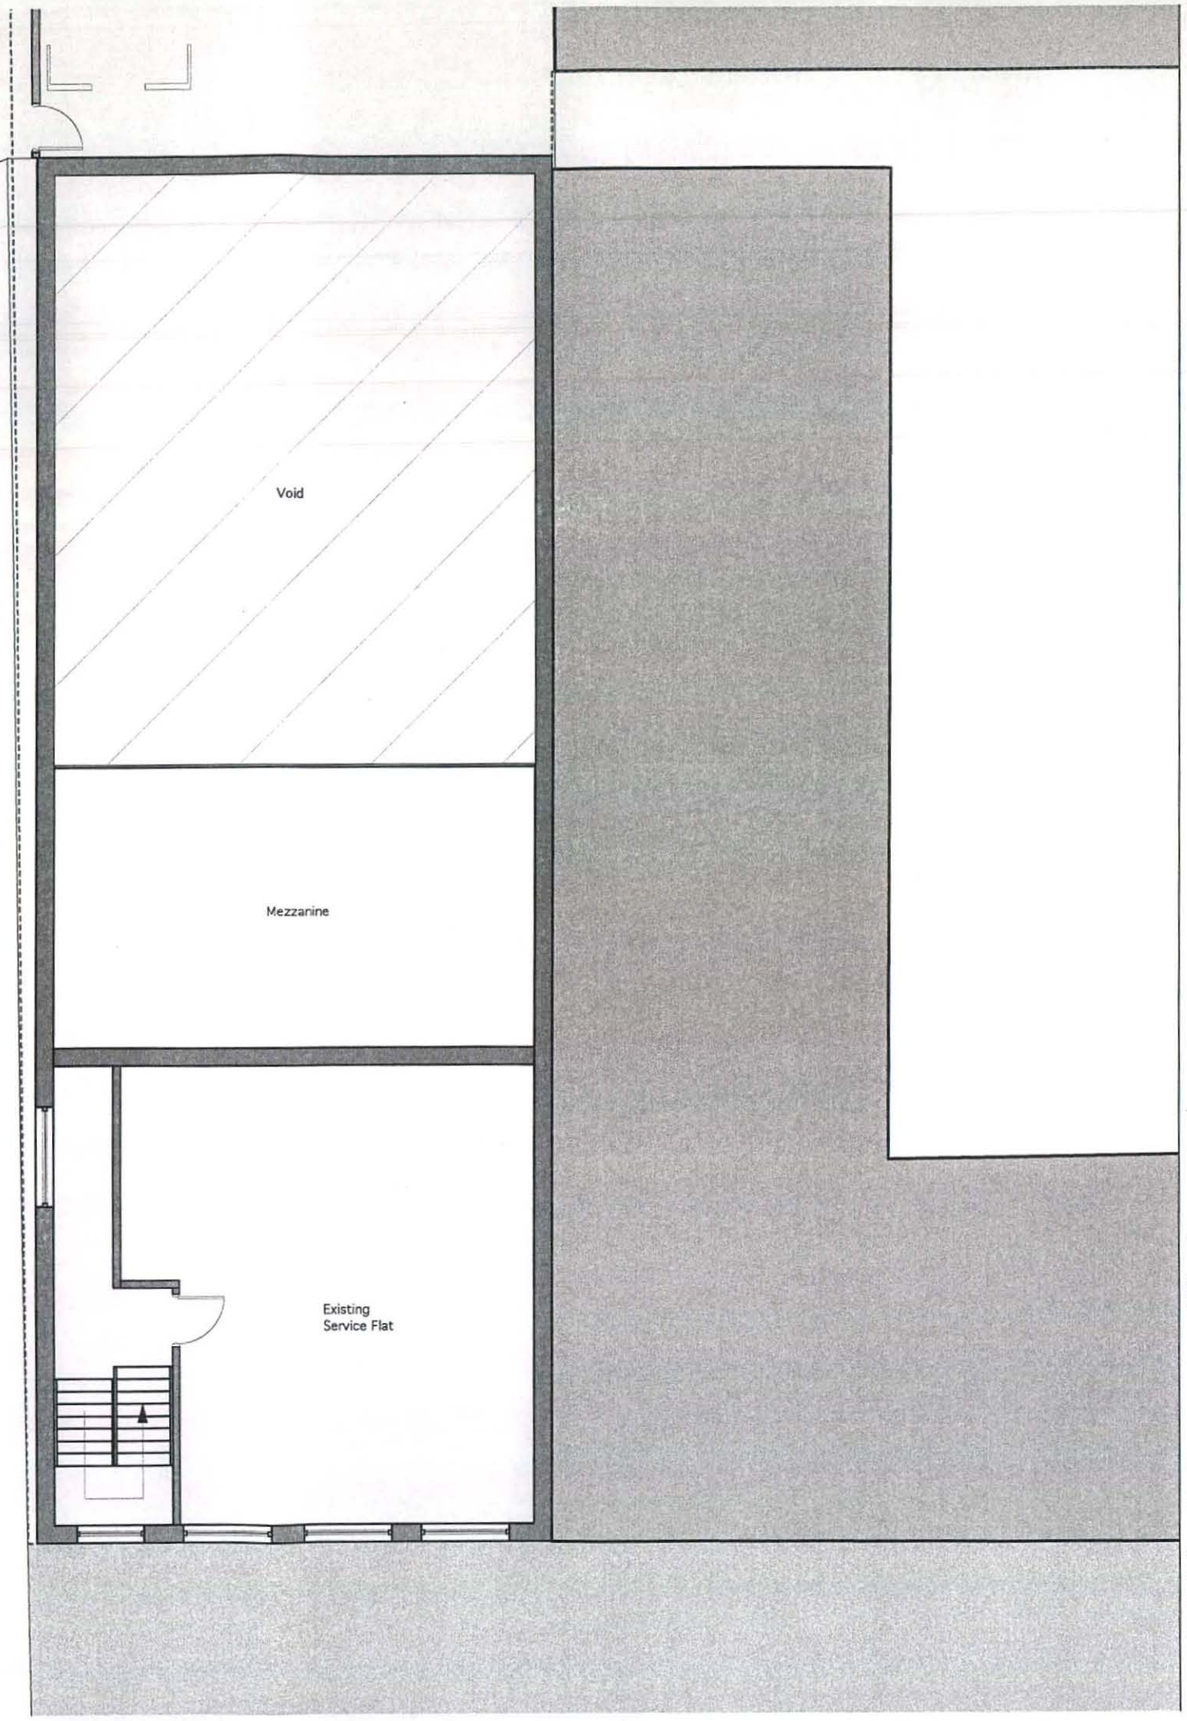

Design and drawings are the copyright of architecture:m

Written permission must be sought before duplication

Any discrepancy found between information given on this drawing and that given elsewhere or recorded on site shall be notified immediately to the project architect in writing

Do not scale from this drawing or derive dimensions from digital media

All dimensions are to be checked prior to works commencing on site

Status Key
S: Survey
F: Feasibility
P: Planning
D: Detailed Detail
T: Tender
C: Construction
B: As Built

architecture:m
RIBA
Chartered Practice
a: 1st floor,
12 tariff street
manchester,
m1 2ff
t: +44 [0] 161 237 3324
f: +44 [0] 161 236 7448
e: mail@architecturem.co.uk

p: Hillkirk Street, MCR
d: Exist FF

d: 14.06.12
s: 1:100@a3
db: MA
n:

project: 303 • drawing: 101 • status: P • rev: A

Design and drawings are the copyright of architecture:m

Written permission must be sought before duplication

Any discrepancy found between information given on this drawing and that given elsewhere or recorded on site shall be notified immediately to the project architect in writing

Do not scale from this drawing or derive dimensions from digital media

All dimensions are to be checked prior to works commencing on site

Status Key
S: Survey
F: Feasibility
P: Planning
D: Detailed Detail
T: Tender
C: Construction
B: As Built

HILLKIRK STREET

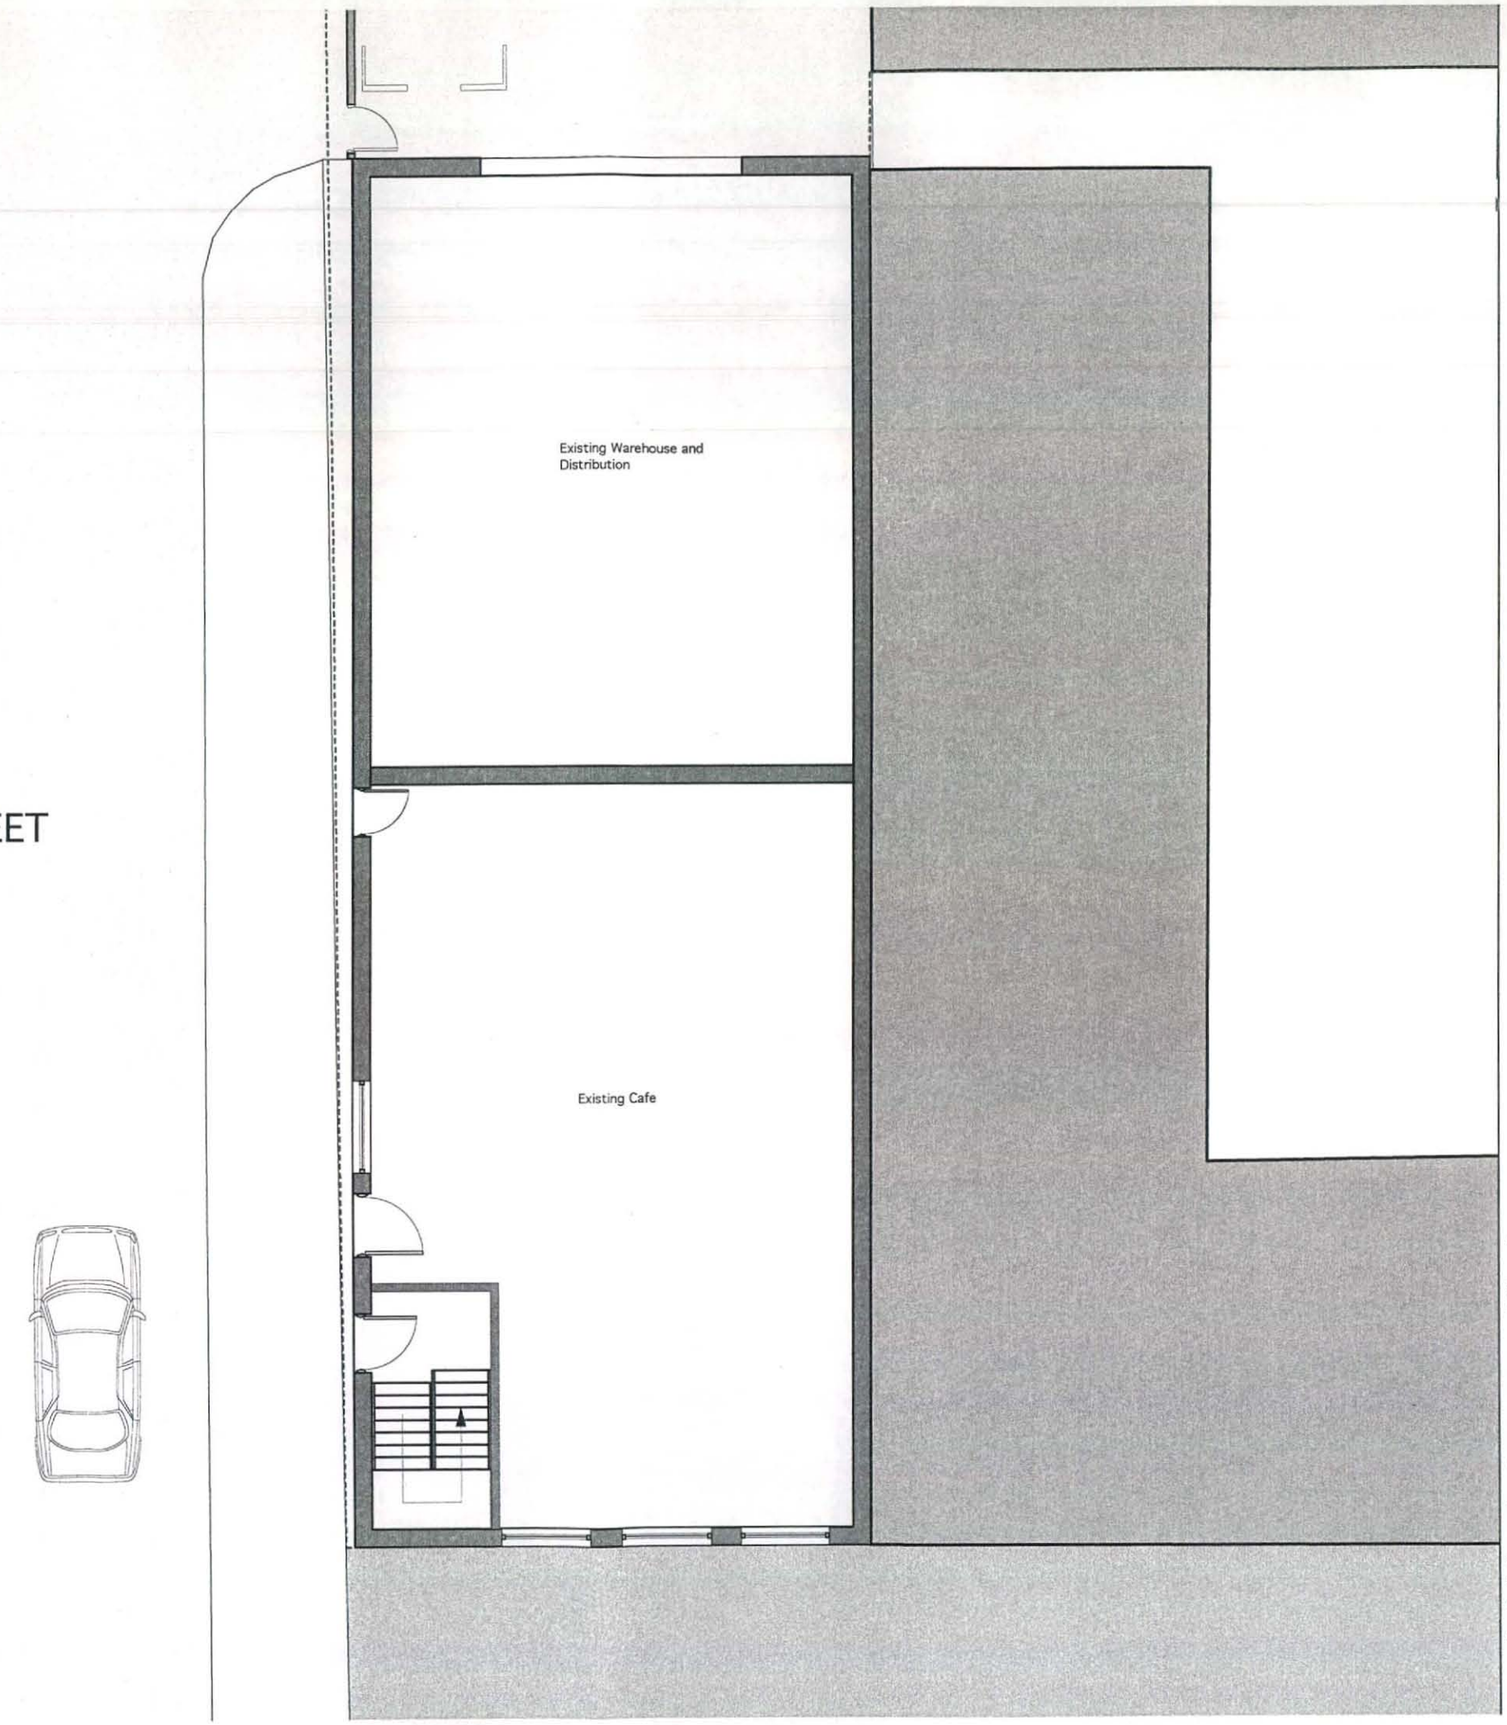

architecture:m
RIBA
Chartered Practice
a: 1st floor,
12 tariffstreet,
manchester,
m1 2ff
t: +44 [0] 161 237 3324
f: +44 [0] 161 236 7448
e: mail@architecturem.co.uk

p: Hillkirk Street, MCR
d: Exist GF

d: 14.06.12
s: 1:50@a3
db: MA
n:

project: 303 • drawing: 100 • status: P • rev: A