# SCHEME 3



**Vertical Entrance Fins**

The 2 large Graphic Banner fins at each main entrance have been replaced with Banners of the same size as elsewhere on the building to allow the new scheme to continue interacting with the buildings architectural details.
A slight radius to the leading edge forms part of the triangle form, to reflect the facades of the building. The banners are mounted onto the building facade with Polished Stainless steel posts and plates for reduced maintenance.

**Banner Fins**

The smaller banner fins are placed on all elevations of the building to help raise the profile of the shopping centre within its current busy environment.
These could be replaced with promotional graphics where required.
The fins are suspended between 2 polished stainless steel poles and mounted onto the building facade.

**Entrance Canopy**

Located at the main entrance on Exchange Square only, the glazed canopy serves two roles. One to add to the visual impact of the entrance, and two to help protect the customers as they enter/exit the centre.
The majority of the mechanical fixings will be hidden above the entrance Signs along with a hidden drainage channel. The roof will be raised between the face fixing and the steel tubes mounted onto the facade.
The glass will be a suitable self-cleaning variety such as Arctic Blue Solar Glass by Pilkington, laser and daylight are used to blend between the organic build up.

**Entrance Arch**

Located also at the entrance on to the arch signifies the entrance at local pedestrian level. This allows a visual link with the entrance and helps guide customers through.
The Raleigh Boarding will be set forward from the perimeter line, and will be clear within at street level to aid feature facade lettering for clarity of sight, which will be easily accessible for maintenance.
The slight radius front edge helps with the visual link to the facade and helps soften what could otherwise be a harsh contrast.
Leading edges of the arch will feature soft radii at the corners to increase strength and help contrast with the hard lines of the building.
Construction will be primary powder coated sheet metal, allowing a channel for the wall mounted lighting. Space will be provided for an exchangeable graphic on the right hand side.

**Window Canopies**

Individual fabric canopies will feature over suitable bays for the centre, and provide two main roles. One will be to subtly increase the presence of the centre at a low level, and two will provide shading for customers and shop window.
Due to the elevated nature, the canopies will adopt a more permanent role and will not be collapsible as with previous proposals. Suitable drainage channels will need to be provided at their mounting point against the building facade. Fixings are mounted on to the underside of the fascia to help maintain visibility of the facade.

**Entrance Floorlamps**

Proposed are small triangular inset and flush floorlamps with light being provided by LED source for reduced heat/maintenance and power usage.
These are subject to the relevant permission from the owners of the area immediately outside the entrance.

After




e Shopping Centre - Hanging Ditch Entrance

After






Corner of Hanging Ditch & Cathedral Street
Simply see the architecture of the building has been increased, by using smaller vertical fins and more subtle signage. Use of the backlit Triangle sign above the 2nd floor window line helps with sightlines for pedestrians coming from Cateaton Street.
Window canopies visually similar to those used further along Hanging Ditch at the Zinc Bar Grill, are used to help assist with the identity of the building as a shopping centre. As mentioned previously, they are tilted upwards to help reduce impact on the retail units and feature rainwater channels at their union with the building. Vertical fins along Cathedral Street also help with the overall identity of the whole building.

e Shopping Centre - Corner of Hanging Ditch & Cathedral Street

After






**Corner of Hanging Ditch & Cathedral Street**
Emphasis on the architecture of the building has been
enhanced by using smaller vertical fins and more subtle
signage. Use of the public triangle font above the 2nd
floor window line helps with sightlines for pedestrians
coming from Cateaton Street.
Window canopies visually similar to those used further
along Hanging Ditch at the Zinc Bar Grill, are used to
help orientate with the identity of the building as a shopping
centre. As mentioned previously they are tilted upwards
to help reduce impact on the retail units and feature
rainwater channels at their union with the building.
Vertical fins along Cathedral Street also help with the
**Retail Identity of the above building.**

e Shopping Centre - Corner of Hanging Ditch & Cathedral Street

After








**Hanging Ditch Elevation**
The location of the bin system has moved up a storey and
across to the vertical faces shown.
The vent cowlers are applied to alternate vertical building
elements to help prevent 'crowding'.
Canopies are used where necessary to help convey the
building's identity as a shopping venue, using corporate
colours branding along the leading edges and underside
of the two bridges.

e Shopping Centre - Hanging Ditch Elevation

# SCHEME 4

Before



After





**Distant view of Cathedral Street & Hanging Ditch**

The existing fabric banners attached to the building will be removed, revealing the architectural detailing and window panes that were previously covered. These will be replaced by triangular vertical banners situated at a lower level.

Manchester Triangle Shopping Centre - Distant view from New Cathedral Street

navyblue
design group

Before



After






**Corner of Cathedral Street & Hanging Ditch**

Cascades across the shop window [illegible] shopping centre theme without distracting the architectural detail of the facade.

[illegible] projects from the building so as not to restrict their outward projection from the building.

[illegible] with the Main Entrance, the lettering above the 'Spinner' entrance is made from Precision Carved sheet cast UV Resistant plastic. The individual letters would be suspended from a discreet circular metal structure, attached to the building.
The "Mirrored" effect lettering is [illegible] to provide a moving visible glow.

Manchester Triangle Shopping Centre - Corner of Cathedral Street & Hanging Ditch

navyblue
design group

Before




After






**Exchange Square Entrance**

Canopy

The Exchange Square new facilities, used to support the [illegible] of the Triangle development, are contained within the Victorian envelope of the building and buildings nearby (if more beacon is required).

The luminous glass panels, which protrude from the facade, overlap each other slightly to give varying shades of glassware. This may help with light reflection and the highlights coloured on sunny days.

The horizontal structural supports move the glass panels three sides. One is to provide a base for the aluminium fascia to provide a location for structural cabling to the facade. These to provide a location for the front panels.

The canopy is made from Powder Coated steel and UV [illegible] clear plastic.

Treated carefully they work well and as modern materials, they fit in with the architecture around Exchange Square. The "thickness" of each letter is lit using internal LEDs to provide a strong visible glow. This is combined with the brightly lit, neon lighting with revised colouring to create a bright and obvious "portal" which will attract customers to the entrance without detracting from the overall architecture of the building's facade.

Manchester Triangle Shopping Centre - Exchange Square Entrance

navyblue
design group

Before



After





**Distant view of Cathedral Street & Hanging Ditch**

The existing solid barriers attached to the building will be removed, revealing the architectural detailing and window panes that were previously covered. These will be replaced by triangular vertical banners situated at a lower level.

Manchester Triangle Shopping Centre - Distant view from New Cathedral Street

navyblue
design group

Before



After






**Corner of Cathedral Street & Hanging Ditch**

Complex views of the shopping mall are readily accessible from the shopping mall. Therefore we will not alter or change the architecture, devoid of the facade.

Vertical banners increase presence from distant viewpoints yet allow the building to be seen due to their outward projection from the building.

Inline with the Main Entrance, the lettering across the Square' entrance is made from Powder Coated steel and UV Resistant plastic. The individual letters would be supported from a discreet tubular metal structure, attached to the building.
The "thickness" of each letter is to be proportional. Allowing possible viewing of the glow.




navyblue
design group

Before




After

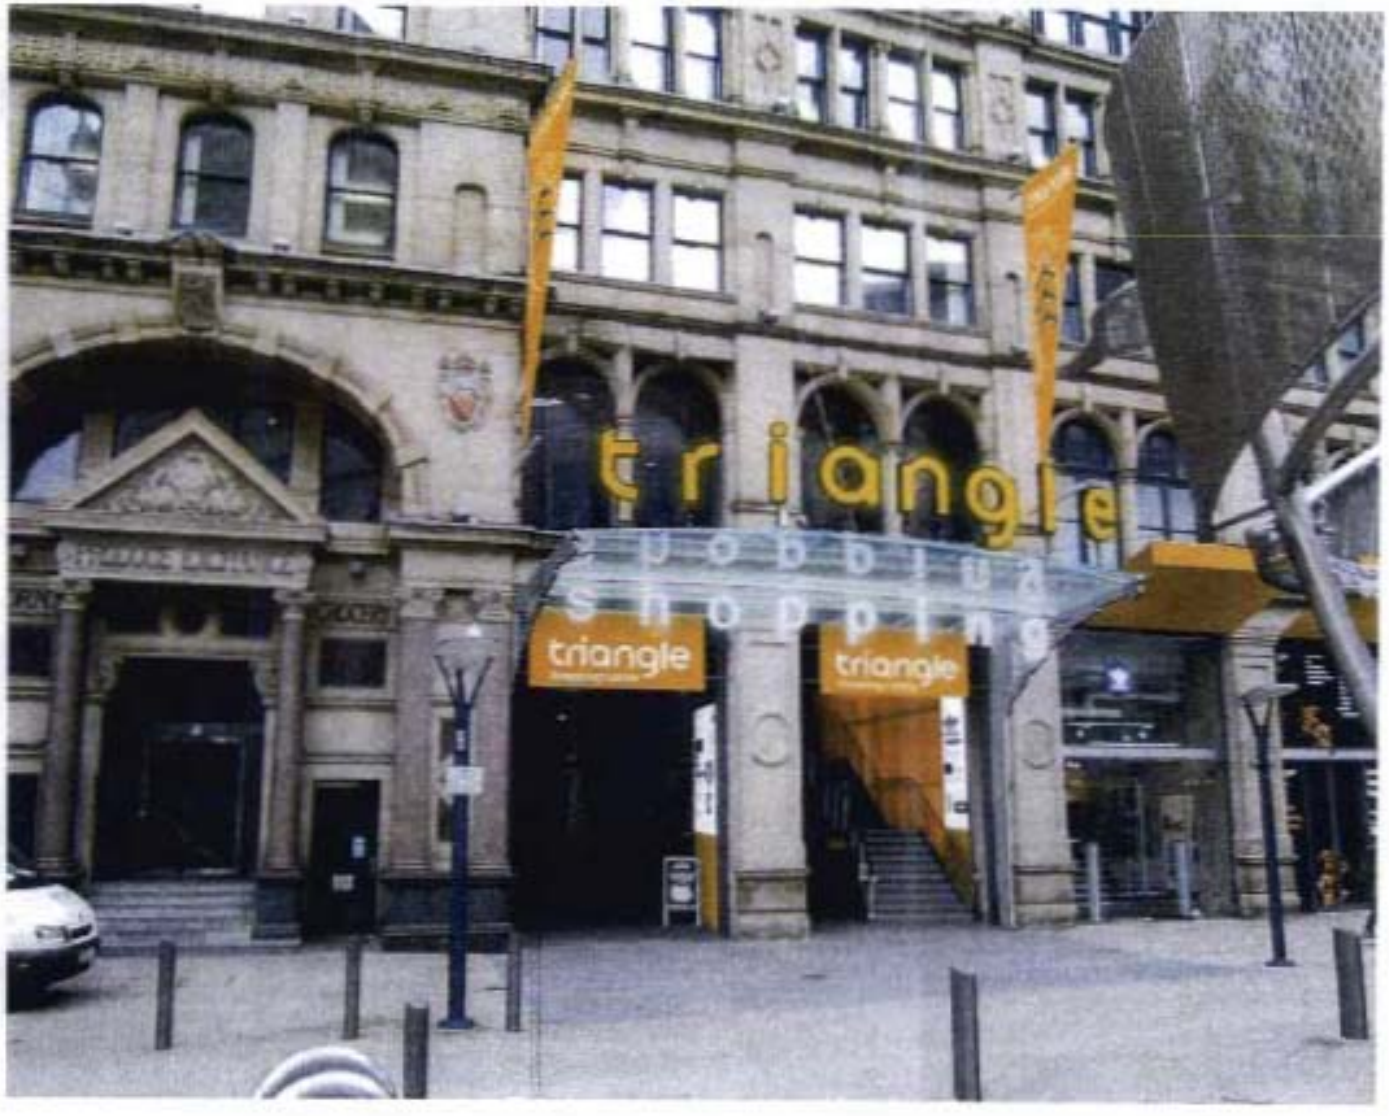




Exchange Square Entrance

Canopy

The internal stainless steel brackets used to support the soffits of the canopy feature laser cut detail to echo the [illegible] of the existing end of buildings nearby [illegible] for reasons.

The two overlapping steel panels which project from the facade, overlap each other slightly to give varying shades of [illegible]. This may help with light reflection and the highlighting [illegible] on these [illegible].

The horizontal structural section which allows this glazing to [illegible] to provide support for the structure. Two to provide support for structural [illegible] to the facade. These [illegible] insulation for the two panels.

The [illegible] Powder Coated [illegible] to [illegible]

Treated carefully they work well and as modern materials, [illegible] with the old Market, around Exchange Square. The "[illegible]" of each letter is [illegible] to provide a strong visible glow. This combined with the [illegible] internal [illegible] will [illegible] creating a bright and obvious 'portal' which will attract customers to the entrance without detracting from the overall context of the buildings facade.

Manchester Triangle Shopping Centre - Exchange Square Entrance

navyblue
design group

# SCHEME 5

Before




After






**Exchange Square Entrance**

Summary
The Harbour Lite feature and internally lit signage has been used to support the aims of the scheme to create a high quality entrance to the Triangle Shopping Centre from Exchange Square. The signage is designed to be sympathetic to the existing architecture of the building, whilst also providing a contemporary feature that will attract customers to the entrance.

The signage is made from powder coated steel and LED illuminated channels.

The letters are individually fixed to the existing stonework of the building, and are designed to be sympathetic to the existing architecture around Exchange Square. The "thickness" of each letter is 30mm, using internal LEDs to provide a strong visible glow. This is combined with the brightly lit inner lightwell (with textured coloring) to create a bright and glorious 'portal' which will attract customers to the entrance, without detracting from the overall aesthetic of the building's facade.

**Manchester Triangle Shopping Centre** - Exchange Square Entrance.

BRIGHT

Before



After






**Corner of Cathedral Street & Hanging Ditch**

Concept shows the steps we take this subtly communicate the doubling [illegible] corner without distracting the architectural detail of the facade.

Vertical banners maintain presence from distant viewpoints yet still allow the building to be viewed in their outward projection from the building.

Inline with the Main Entrance, the lettering above the Tiglaw entrance is made from Powder Coated steel and UV Resistant plastic. The individual letters would be suspended from a discreet tubular metal structure, attached to the building.
The thickness of each letter is lit using internal LEDs to provide a strong visible glow.

**Manchester Triangle Shopping Centre** - Corner of Cathedral Street & Hanging Ditch

BRIGHT

© BRIGHT [illegible]



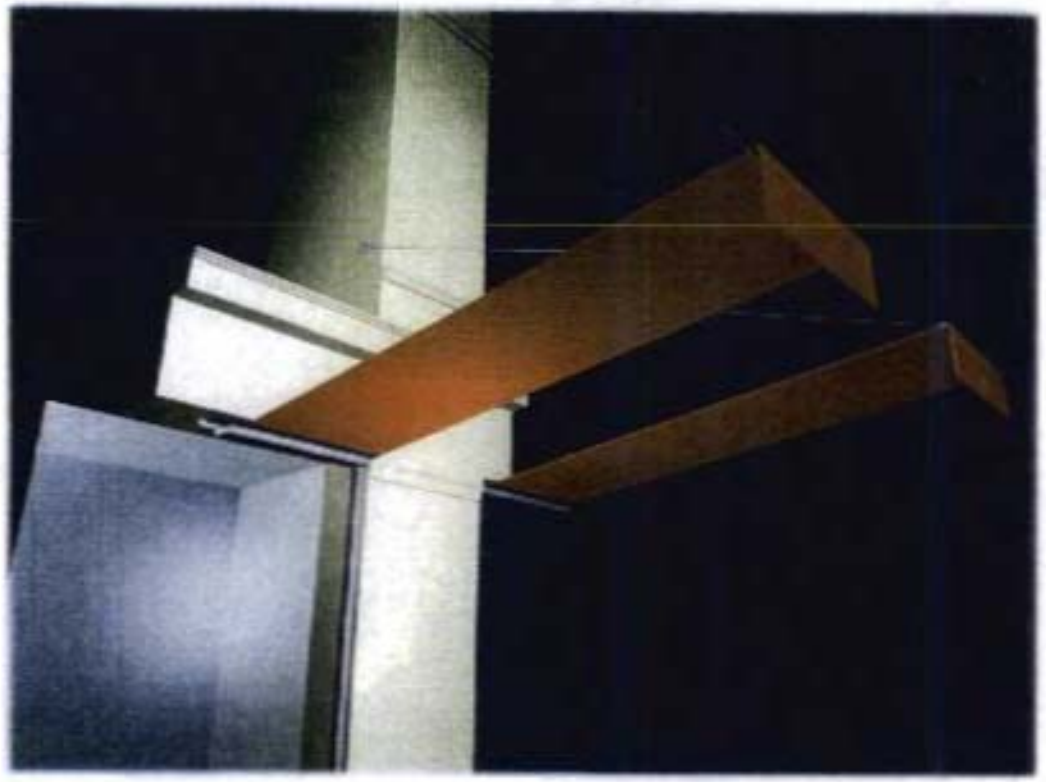


Image shows a section through the



Possible Canopy Fixing Detail

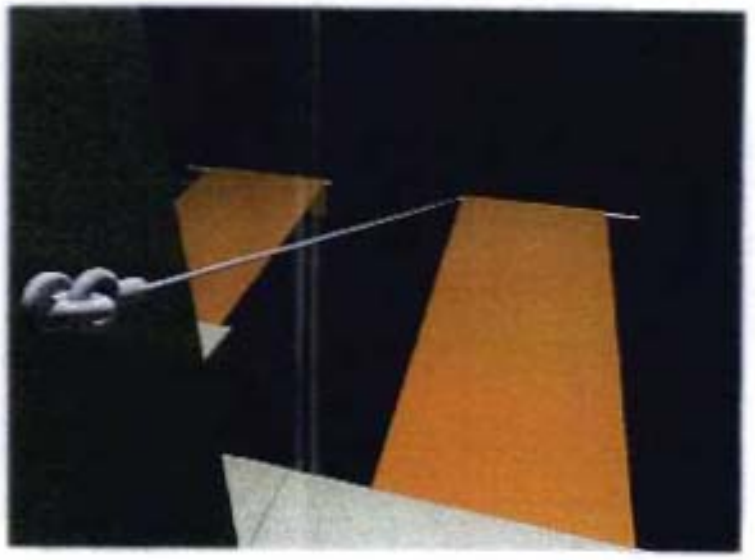

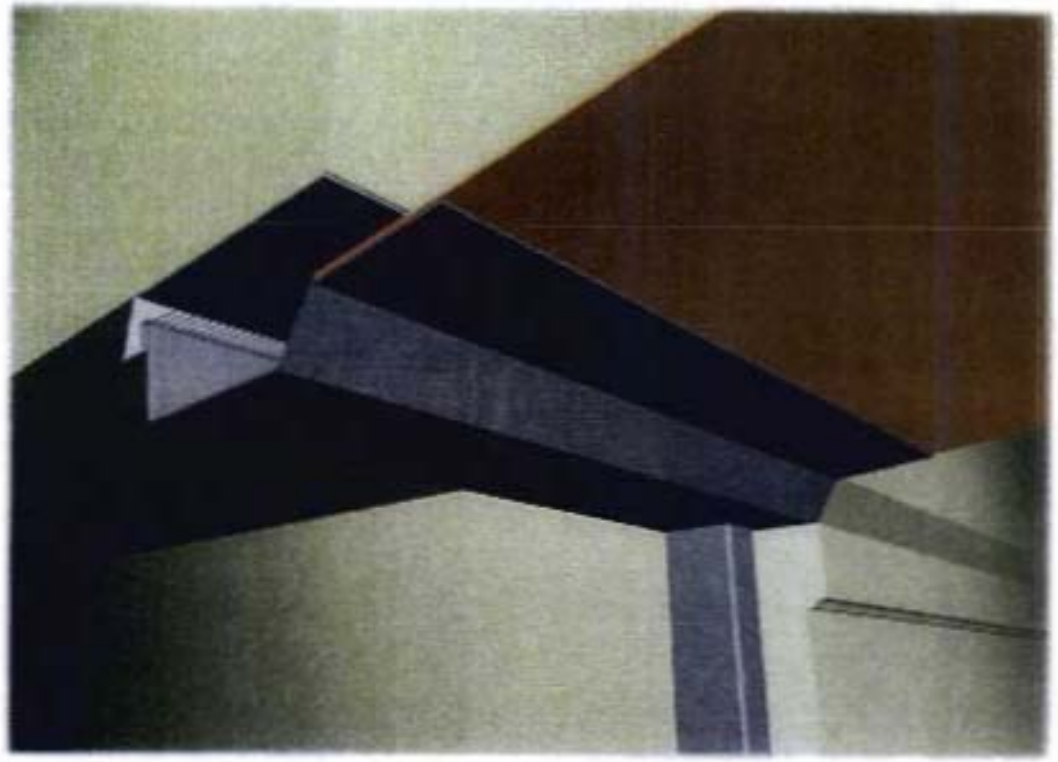


**Canopy Guttering Detail**

Image showing minimal fixtures [illegible]

**Canopy Guttering Detail**

[illegible] showing removal of possible excess rubber [illegible] beyond between the canopy and the building facade
The [illegible] application, [illegible] allowing for easy installation with the least disruption [illegible] ranging for uneven surfaces [illegible]
Small sections are [illegible]

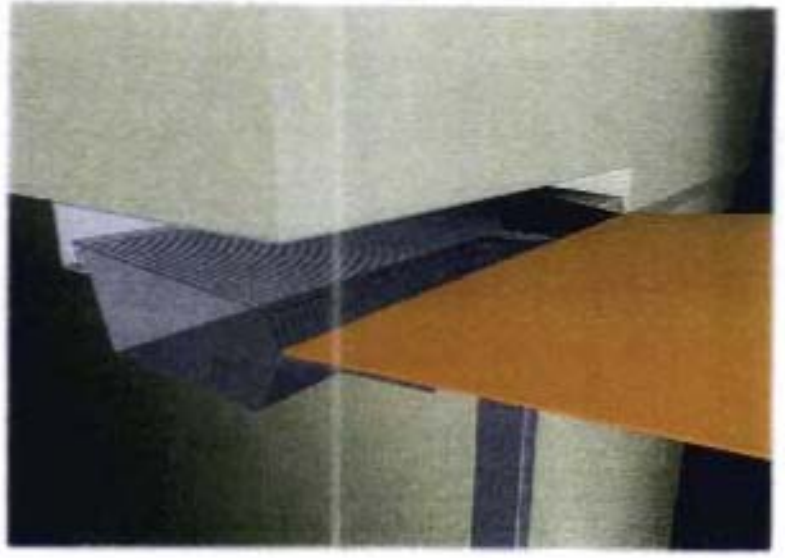


**Examples of subtle Canopies.**


Fixed [illegible] fixings will be specified to engage [illegible] structure, canopy and [illegible] architectural [illegible] of [illegible]
Visually where possible all major fixings will be hidden from view using polished or brushed marine steel hardware.






BRIGHT

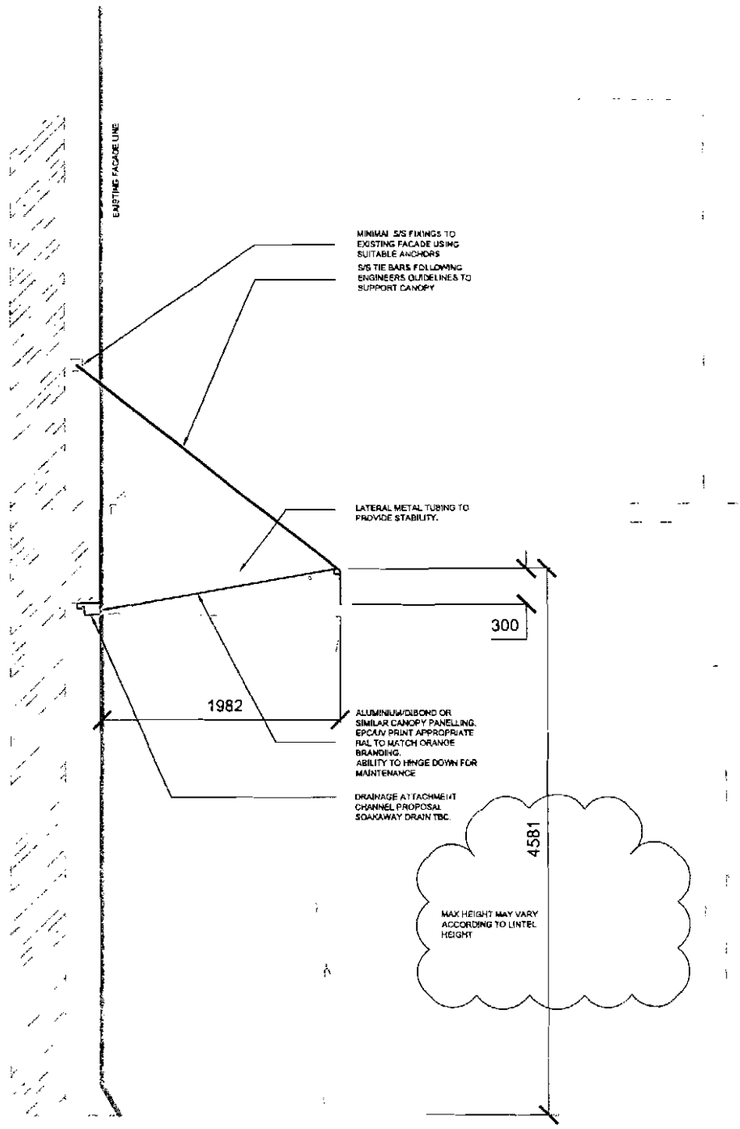

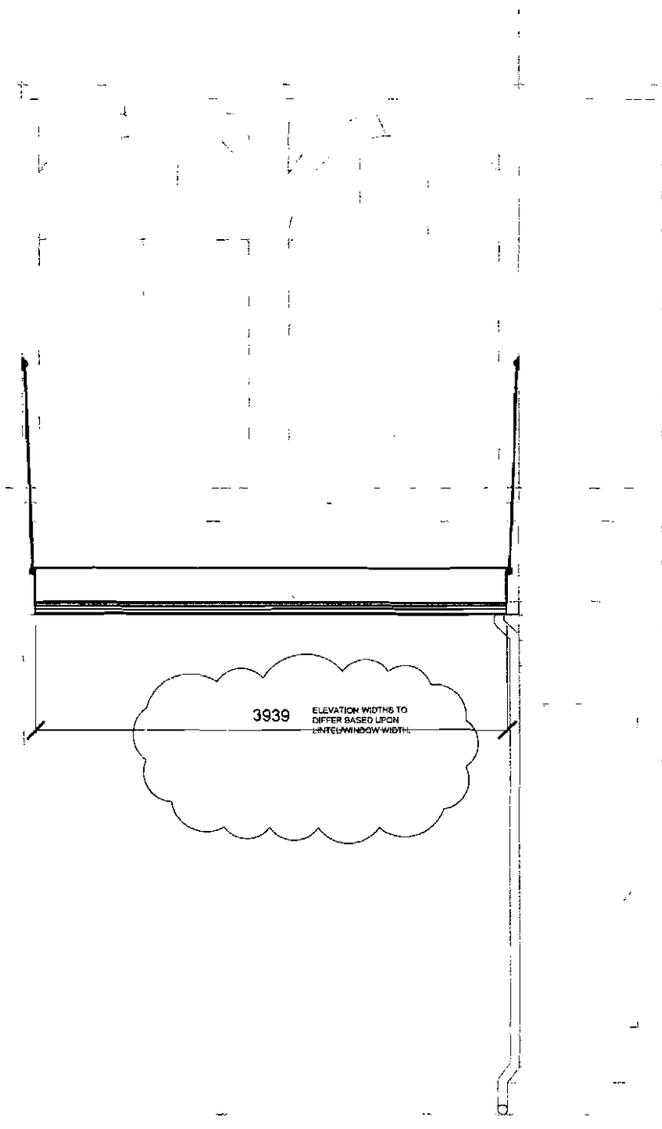
All proprietary goods and materials are to be fitted in accordance with manufacturers instructions and relevant Codes Of Practice. All work to comply with British Standards and relevant parts of "The Building Standards (Scotland) Regulations 1990" or equivalent national regulations. Notwithstanding all of the above, all electrical work must comply with current I.E.E. regulations or equivalent. The contractor will be held responsible for the structural integrity of all fittings and fixtures supplied.

## Notes

1. Dimensions must be checked by Contractors and setting out drawings based on site dimensions must be approved by bright 3d ltd prior to construction.
2. Any variations between stated dimensions and site dimensions should be reported to the designer prior to work being executed.
3. Samples of all finishes must be provided by Contractors for approval by bright 3d ltd prior to construction.

| Revision | Description | Date |
|---|---|---|

# PRELIMINARY

Stamp: Unless stated this drawing is not for construction.

BRIGHT

Bright 3D Environments
The Sugarhouse
2 Anderson Place
Edinburgh EH6 5NP
Tel: 0131 553 0909
Fax: 0131 595 8752
Company No. 281439

Client
**THE TRIANGLE SHOPPING CENTRE MANCHESTER**

Job
**THE TRIANGLE SHOPPING CENTRE MANCHESTER - EXTERNAL WORKS**


Description
**SAMPLE WINDOW CANOPY - RETAIL**

| Scale | Date | Drawn/Checked |
|---|---|---|
| **1:50 @ A3**<br>**1:25 @ A1** | **20.02.08** | **HJ** |

Drawing No. 1249-007

Revisions

This drawing is the property of bright 3d ltd. Copyright is reserved by them and the drawing is issued on the condition that it is not copied, reproduced, retained or disclosed to any unauthorised person, either wholly or in part without the consent in writing of bright 3d ltd.

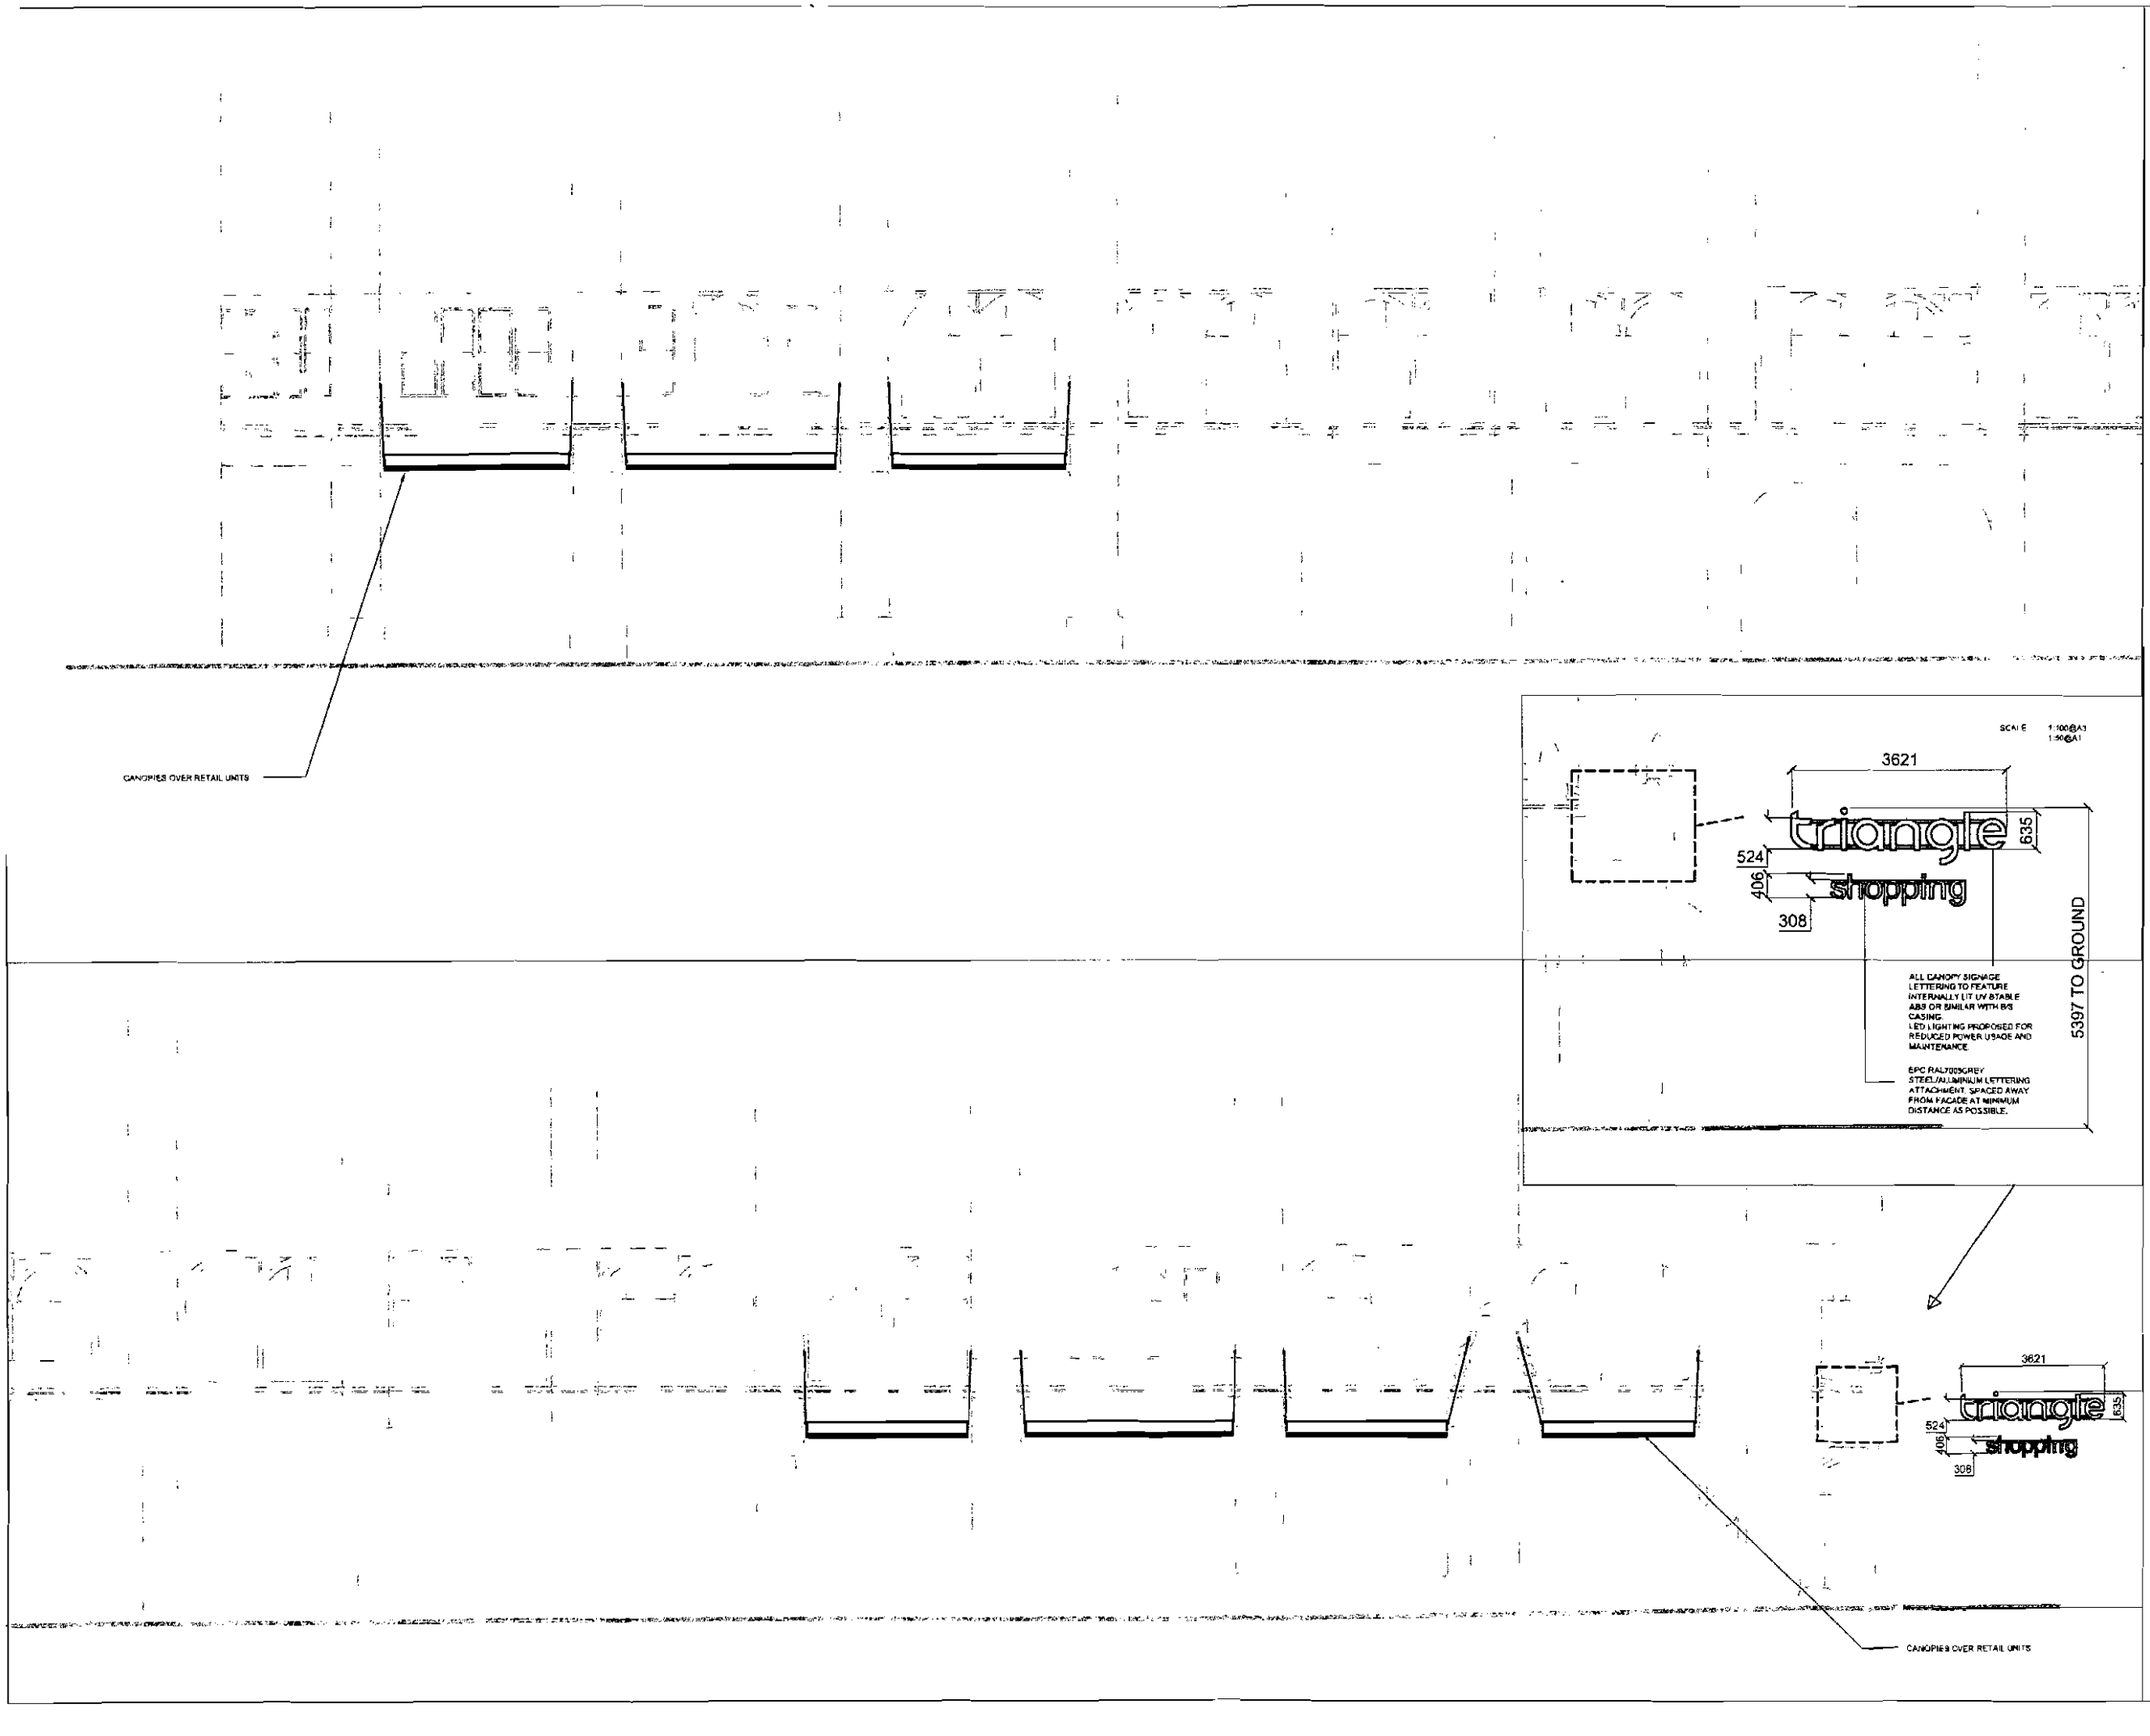


All proprietary goods and materials are to be fitted in accordance with manufacturers instructions and relevant Codes Of Practice. All work to comply with British Standards and relevant parts of "The Building Standards (Scotland) Regulations 1990" or equivalent national regulations. Notwithstanding all of the above, all electrical work must comply with current I.E.E. regulations or equivalent. The contractor will be held responsible for the structural integrity of all fittings and fixtures supplied.

## Notes

1. Dimensions must be checked by Contractors and setting out drawings based on site dimensions must be approved by bright 3d ltd prior to construction.
2. Any variations between stated dimensions and site dimensions should be reported to the designer prior to work being executed.
3. Samples of all finishes must be provided by Contractors for approval by bright 3d ltd prior to construction.

| Revision | Description | Date |
|---|---|---|

**PRELIMINARY**

Stamp: Unless stated this drawing is not for construction.

BRIGHT

Bright 3D Environments
The Sugarboard
2 Anderson Place
Edinburgh EH6 5NP
Tel: 0131 553 0920
Fax: 0131 555 6782
Company No. 261419

Client
**THE TRIANGLE SHOPPING CENTRE MANCHESTER**

Job
**THE TRIANGLE SHOPPING CENTRE MANCHESTER - EXTERNAL WORKS**


Description
**CATHEDRAL STREET ELEVATION**

| Scale | Date | Drawn/Checked |
|---|---|---|
| 1:150 @ A3<br>1:75 @ A1 | 20.02.08 | HJ |

Drawing No. 1249-006

Revisions

This drawing is the property of bright 3d ltd. Copyright is reserved by them and the drawing is issued on the condition that it is not copied, reproduced, retained or disclosed to any unauthorised person, either wholly or in part without the consent in writing of bright 3d ltd.

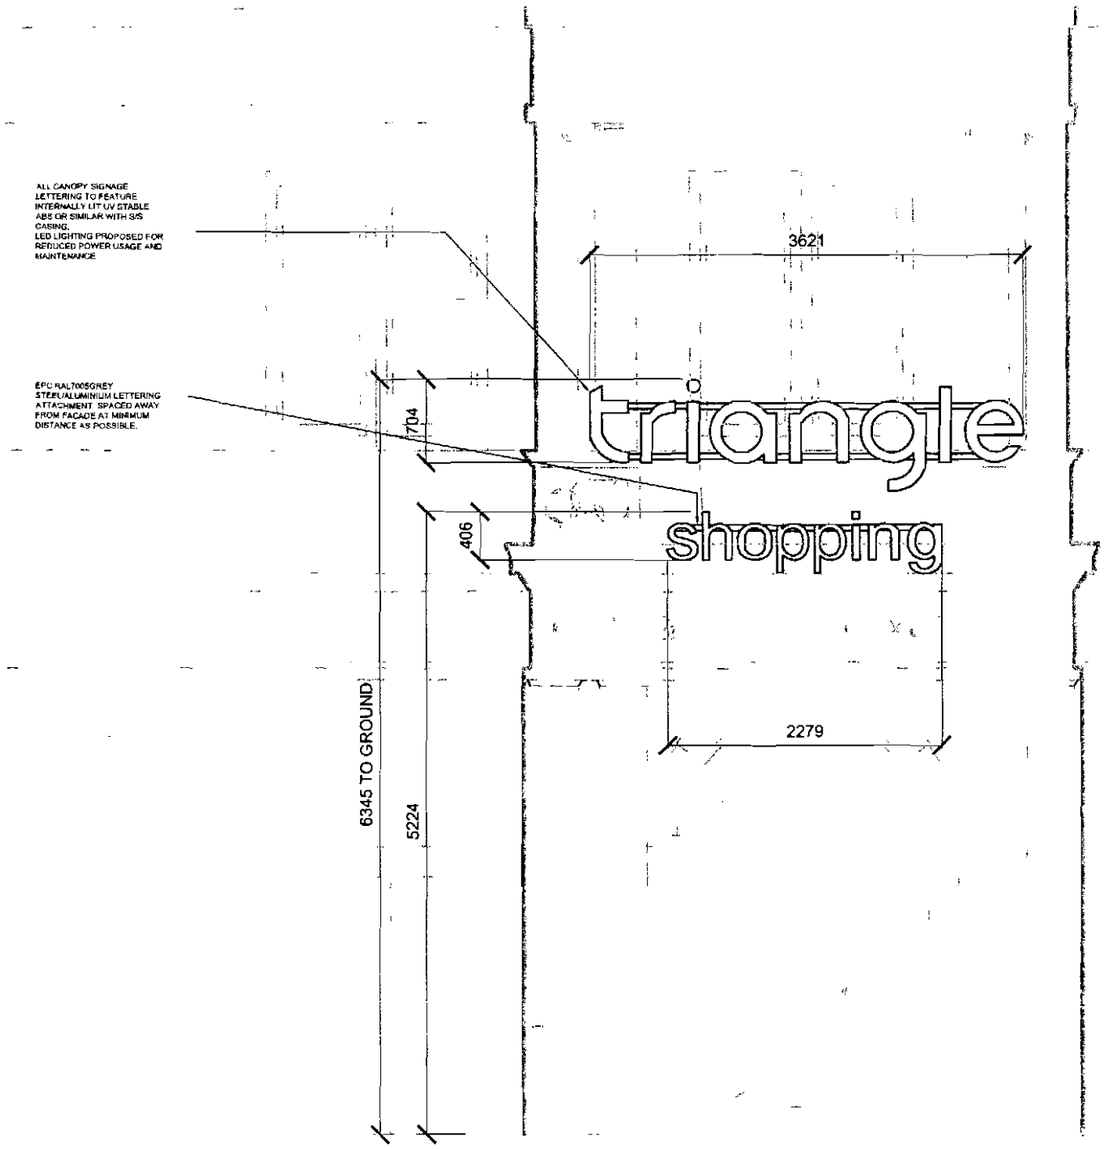


All proprietary goods and materials are to be fitted in accordance with manufacturers instructions and relevant Codes Of Practice. All work to comply with British Standards and relevant parts of "The Building Standards (Scotland) Regulations 1990" or equivalent national regulations. Notwithstanding all of the above, all electrical work must comply with current I.E.E. regulations or equivalent. The contractor will be held responsible for the structural integrity of all fittings and fixtures supplied.

## Notes

1. Dimensions must be checked by Contractors and setting out drawings based on site dimensions must be approved by bright 3d ltd prior to construction.
2. Any variations between stated dimensions and site dimensions should be reported to the designer prior to work being executed.
3. Samples of all finishes must be provided by Contractors for approval by bright 3d ltd prior to construction.

| Revision | Description | Date |
|---|---|---|

**PRELIMINARY**

Stamp: Unless stated this drawing is not for construction.

BRIGHT

Bright 3D Environments
The Sugarmond
7 Anderson Place
Edinburgh EH6 5NP
Tel: 0131 553 0920
Fax: 0131 555 6762
Company No. 261459

Client
**THE TRIANGLE SHOPPING CENTRE MANCHESTER**

Job
**THE TRIANGLE SHOPPING CENTRE MANCHESTER - EXTERNAL WORKS**


Description
**PROPOSED FENNEL STREET ENTRANCE**

| Scale | Date | Drawn/Checked |
|---|---|---|
| 1:50 @ A3<br>1:25 @ A1 | 20.02.08 | HJ |

Drawing No. 1249-005

Revisions

This drawing is the property of bright 3d ltd. Copyright is reserved by them and the drawing is issued on the condition that it is not copied, reproduced, retained or disclosed to any unauthorised person, either wholly or in part without the consent in writing of bright 3d ltd.

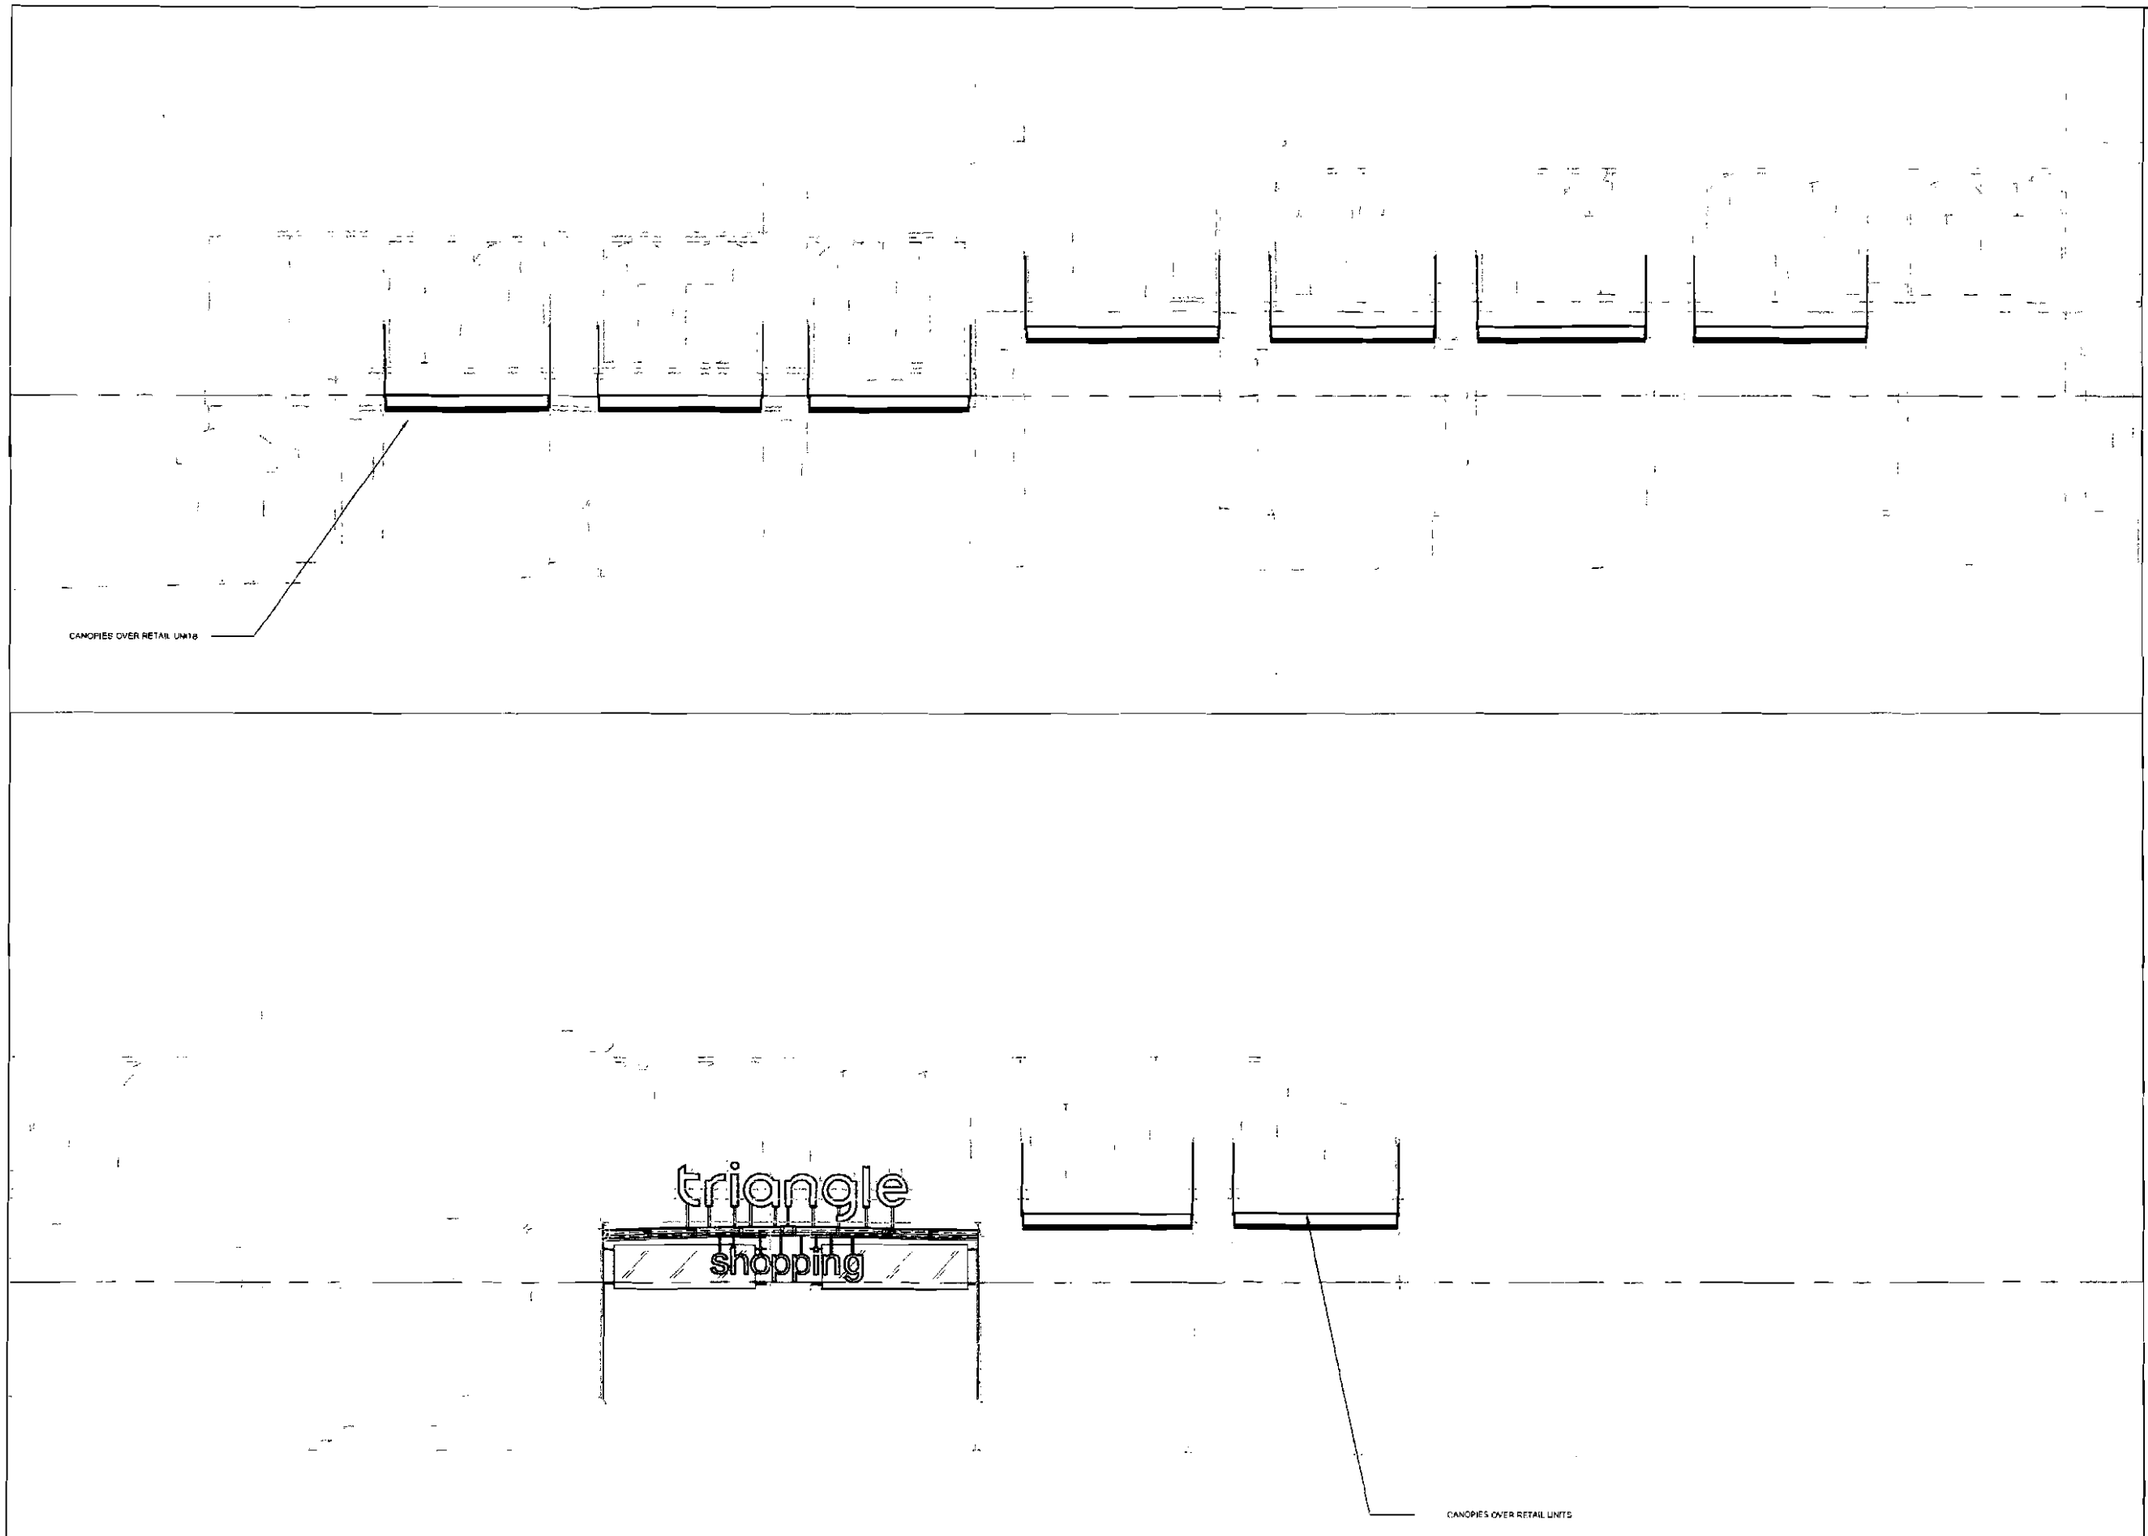


All proprietary goods and materials are to be fitted in accordance with manufacturers instructions and relevant Codes Of Practice. All work to comply with British Standards and relevant parts of "The Building Standards (Scotland) Regulations 1990" or equivalent national regulations. Notwithstanding all of the above, all electrical work must comply with current I.E.E. regulations or equivalent. The contractor will be held responsible for the structural integrity of all fittings and fixtures supplied.

## Notes

1. Dimensions must be checked by Contractors and setting out drawings based on site dimensions must be approved by bright 3d ltd prior to construction.
2. Any variations between stated dimensions and site dimensions should be reported to the designer prior to work being executed.
3. Samples of all finishes must be provided by Contractors for approval by bright 3d ltd prior to construction.

| Revision | Description | Date |
|---|---|---|

PRELIMINARY

Stamp: Unless stated this drawing is not for construction.

BRIGHT

Bright 3D Environments
The Sugarbond
2 Anderson Place
Edinburgh EH6 5NP
Tel 0131 555 6920
Fax 0131 555 6782
Company No. 261438

Client
**THE TRIANGLE SHOPPING CENTRE MANCHESTER**

Job
**THE TRIANGLE SHOPPING CENTRE MANCHESTER - EXTERNAL WORKS**

Description
**PROPOSED EXCHANGE SQUARE ELEVATION**


| Scale | Date | Drawn/Checked |
|---|---|---|
| 1:150 @ A3<br>1:75 @ A1 | 20.02.08 | HJ |


Drawing No.
1249-004

Revisions

This drawing is the property of bright 3d ltd. Copyright is reserved by them and the drawing is issued on the condition that it is not copied, reproduced, retained or disclosed to any unauthorised person, either wholly or in part without the consent in writing of bright 3d ltd.

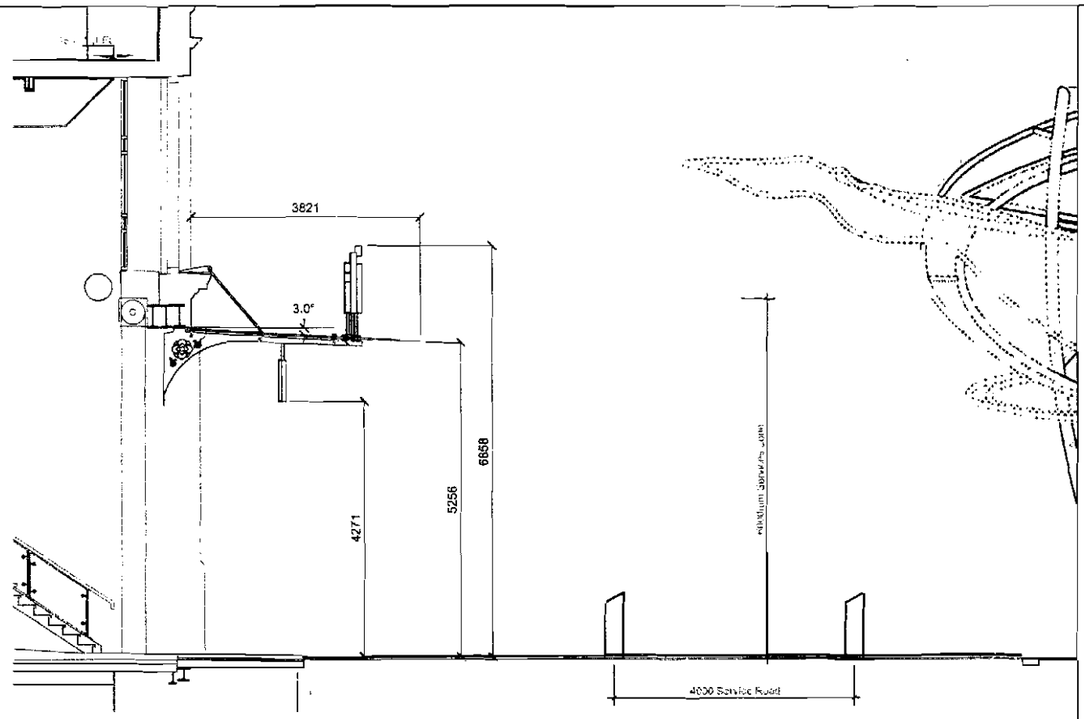


All proprietary goods and materials are to be fitted in accordance with manufacturers instructions and relevant Codes Of Practice. All work to comply with British Standards and relevant parts of "The Building Standards (Scotland) Regulations 1990" or equivalent national regulations. Notwithstanding all of the above, all electrical work must comply with current I.E.E. regulations or equivalent. The contractor will be held responsible for the structural integrity of all fittings and fixtures supplied.
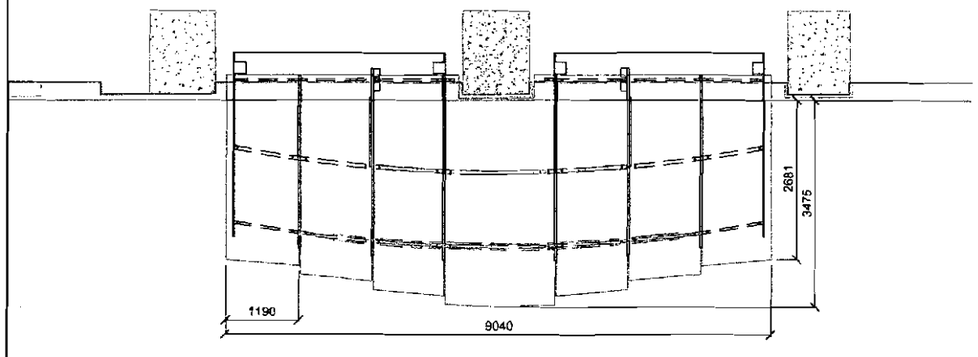
## Notes

1. Dimensions must be checked by Contractors and setting out drawings based on site dimensions must be approved by bright 3d ltd prior to construction.
2. Any variations between stated dimensions and site dimensions should be reported to the designer prior to work being executed.
3. Samples of all finishes must be provided by Contractors for approval by bright 3d ltd prior to construction.

| Revision | Description | Date |
|---|---|---|

# PRELIMINARY

Stamp: Unless stated this drawing is not for construction.

BRIGHT

Bright 3D Environments
The Bugaboos
2 Anderson Place
Edinburgh EH6 5NP
Tel 0131 553 0820
Fax 0131 555 6752
Company No. 261439

Client
**THE TRIANGLE SHOPPING CENTRE MANCHESTER**

Job
**THE TRIANGLE SHOPPING CENTRE MANCHESTER - EXTERNAL WORKS**


Description
**PROPOSED MAIN ENTRANCE**

| Scale | Date | Drawn/Checked |
|---|---|---|
| 1:100 @ A3<br>1:50 @ A1 | 14.03.08 | HJ |

Drawing No. 1249-004

Revisions

This drawing is the property of bright 3d ltd. Copyright is reserved by them and the drawing is issued on the condition that it is not copied, reproduced, retained or disclosed to any unauthorised person, either wholly or in part without the consent in writing of bright 3d ltd.

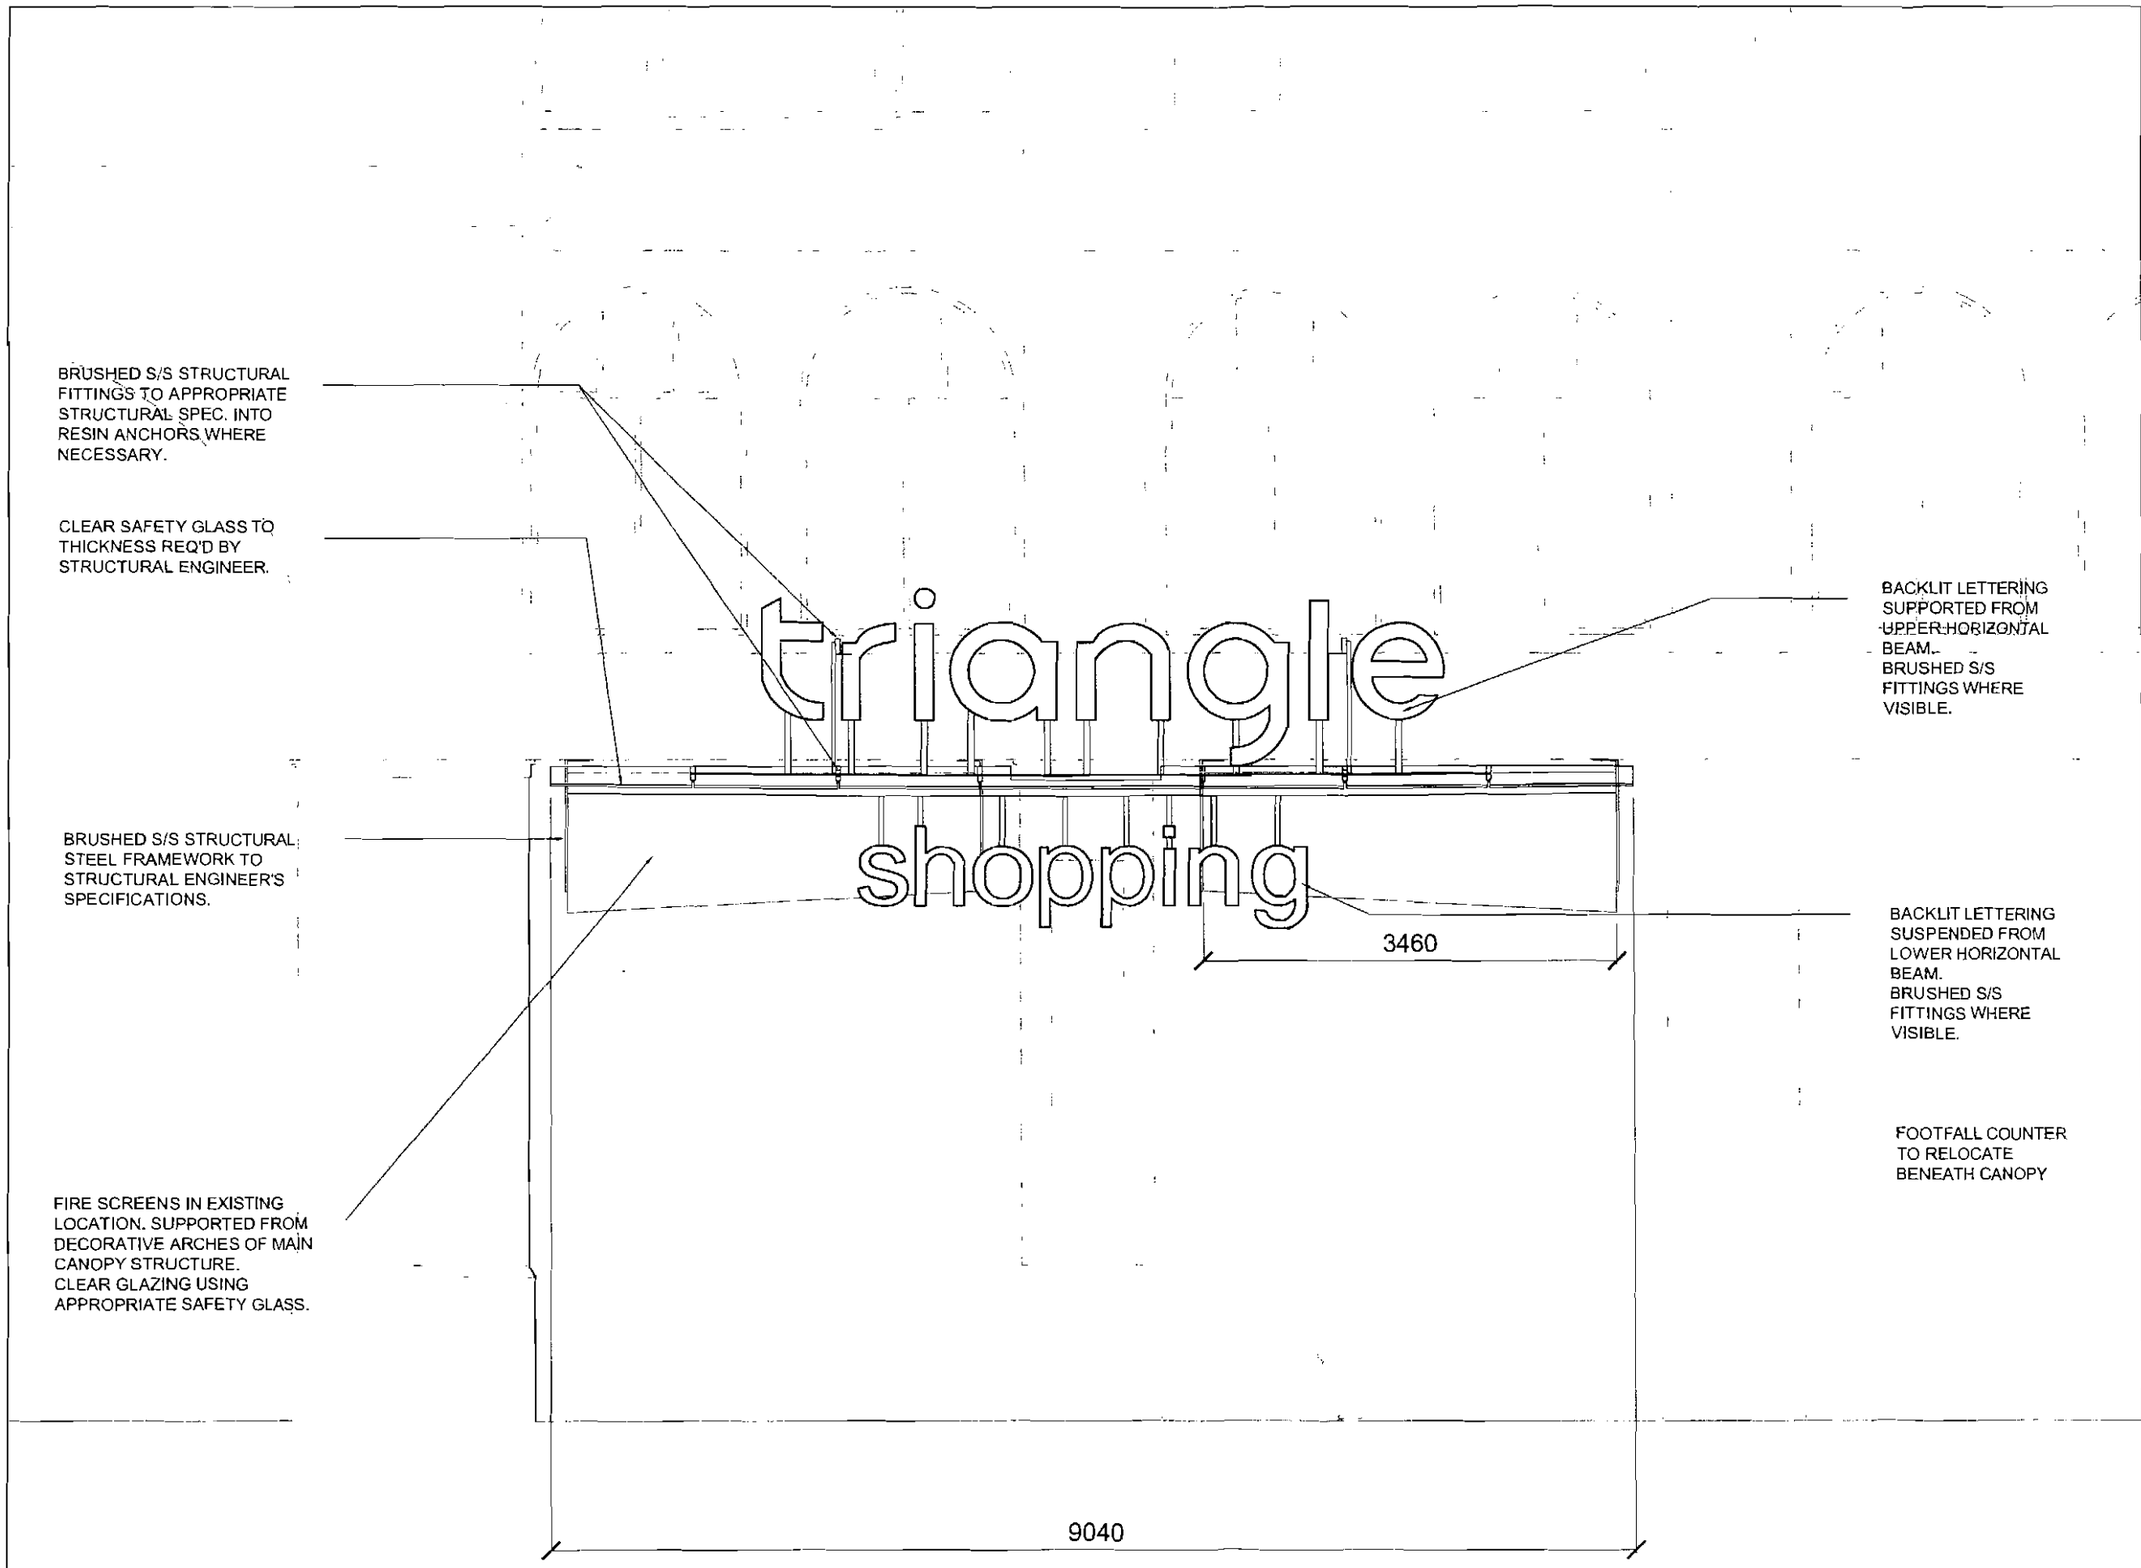


All proprietary goods and materials are to be fitted in accordance with manufacturers instructions and relevent Codes Of Practice. All work to comply with British Standards and relevent parts of "The Building Standards (Scotland) Regulations 1990" or equivalent national regulations. Notwithstanding all of the above, all electrical work must comply with current I.E.E. regulations or equivalent. The contractor will be held responsible for the structural integrity of all fittings and fixtures supplied.

## Notes

1. Dimensions must be checked by Contractors and setting out drawings based on site dimensions must be approved by bright 3d ltd prior to construction.
2. Any variations between stated dimensions and site dimensions should be reported to the designer prior to work being executed.
3. Samples of all finishes must be provided by Contractors for approval by bright 3d ltd prior to construction.

| Revision | Description | Date |
|---|---|---|
| A | CANOPY REDESIGN TO ALLOW SUSPENSION FROM STRUCTURAL BEAM. | 14.03.08 |

**PRELIMINARY**

Stamp: Unless stated this drawing is not for construction.

BRIGHT

Bright 3D Environments
The Sugarhood
2 Anderson Place
Edinburgh EH6 5NP
Tel: 0131 553 0800
Fax: 0131 555 6782
Company No. 261438

Client
**THE TRIANGLE SHOPPING CENTRE MANCHESTER**

Job
**THE TRIANGLE SHOPPING CENTRE MANCHESTER - EXTERNAL WORKS**

Description
**PROPOSED EXCHANGE SQUARE ENTRANCE - FRONT ELEVATION**

| Scale | Date | Drawn/Checked |
|---|---|---|
| 1:50 @ A3<br>1:25 @ A1 | 14.03.08 | HJ |

Drawing No. **1249-001**

Revisions **A**

This drawing is the property of bright 3d ltd. Copyright is reserved by them and the drawing is issued on the condition that it is not copied, reproduced, retained or disclosed to any unauthorised person, either wholly or in part without the consent in writing of bright 3d ltd.

45 731 (FFL)

CANOPY LOCATED ON STRUCTURAL CROSS BEAM.

DETAIL
1:10@A1
1:20@A3

3

BRUSHED S/S STRUCTURAL FITTINGS TO APPROPRIATE SPEC FOR STRUCTURAL IMPLICATIONS

RIGID STRUCTURAL TIE-BAR.

3821

LASERCUT DETAILING

3.0°

CLEAR SAFETY GLASS TO THICKNESS REQ'D BY STRUCTURAL ENGINEER.

BRUSHED S/S STRUCTURAL STEEL FRAMEWORK TO STRUCTURAL ENGINEER'S SPECIFICATIONS.

FIRE SCREENS IN EXISTING LOCATION. SUPPORTED FROM DECORATIVE ARCHES OF MAIN CANOPY STRUCTURE. CLEAR GLAZING USING APPROPRIATE SAFETY GLASS.

4271

5256

6858

6000mm Services Zone

4000 Service Road

All proprietary goods and materials are to be fitted in accordance with manufacturers instructions and relevant Codes Of Practice. All work to comply with British Standards and relevent parts of "The Building Standards (Scotland) Regulations 1990" or equivalent national regulations. Notwithstanding all of the above, all electrical work must comply with current I.E.E. regulations or equivalent. The contractor will be held responsible for the structural integrity of all fittings and fixtures supplied.

## Notes

1. Dimensions must be checked by Contractors and setting out drawings based on site dimensions must be approved by bright 3d ltd prior to construction.
2. Any variations between stated dimensions and site dimensions should be reported to the designer prior to work being executed.
3. Samples of all finishes must be provided by Contractors for approval by bright 3d ltd prior to construction.

| Revision | Description | Date |
|---|---|---|
| A | CANOPY REDESIGN TO ALLOW SUSPENSION FROM STRUCTURAL BEAM. | 14.03.08 |

PRELIMINARY

Stamp: Unless stated this drawing is not for construction.

BRIGHT

Bright 3D Environments
The Sugarhouse
2 Anderson Place
Edinburgh EH6 5NP
Tel: 0131 553 2620
Fax: 0131 555 6762
Company No. 261438

Client
**THE TRIANGLE SHOPPING CENTRE MANCHESTER**

Job
**THE TRIANGLE SHOPPING CENTRE MANCHESTER - EXTERNAL WORKS**


Description
**PROPOSED EXCHANGE SQUARE ENTRANCE - SIDE ELEVATION**

| Scale | Date | Drawn/Checked |
|---|---|---|
| 1:50 @ A3<br>1:25 @ A1 | 14.03.08 | HJ |

Drawing No. **1249-002**

Revisions **A**

This drawing is the property of bright 3d ltd. Copyright is reserved by them and the drawing is issued on the condition that it is not copied, reproduced, retained or disclosed to any unauthorised person, either wholly or in part without the consent in writing of bright 3d ltd.

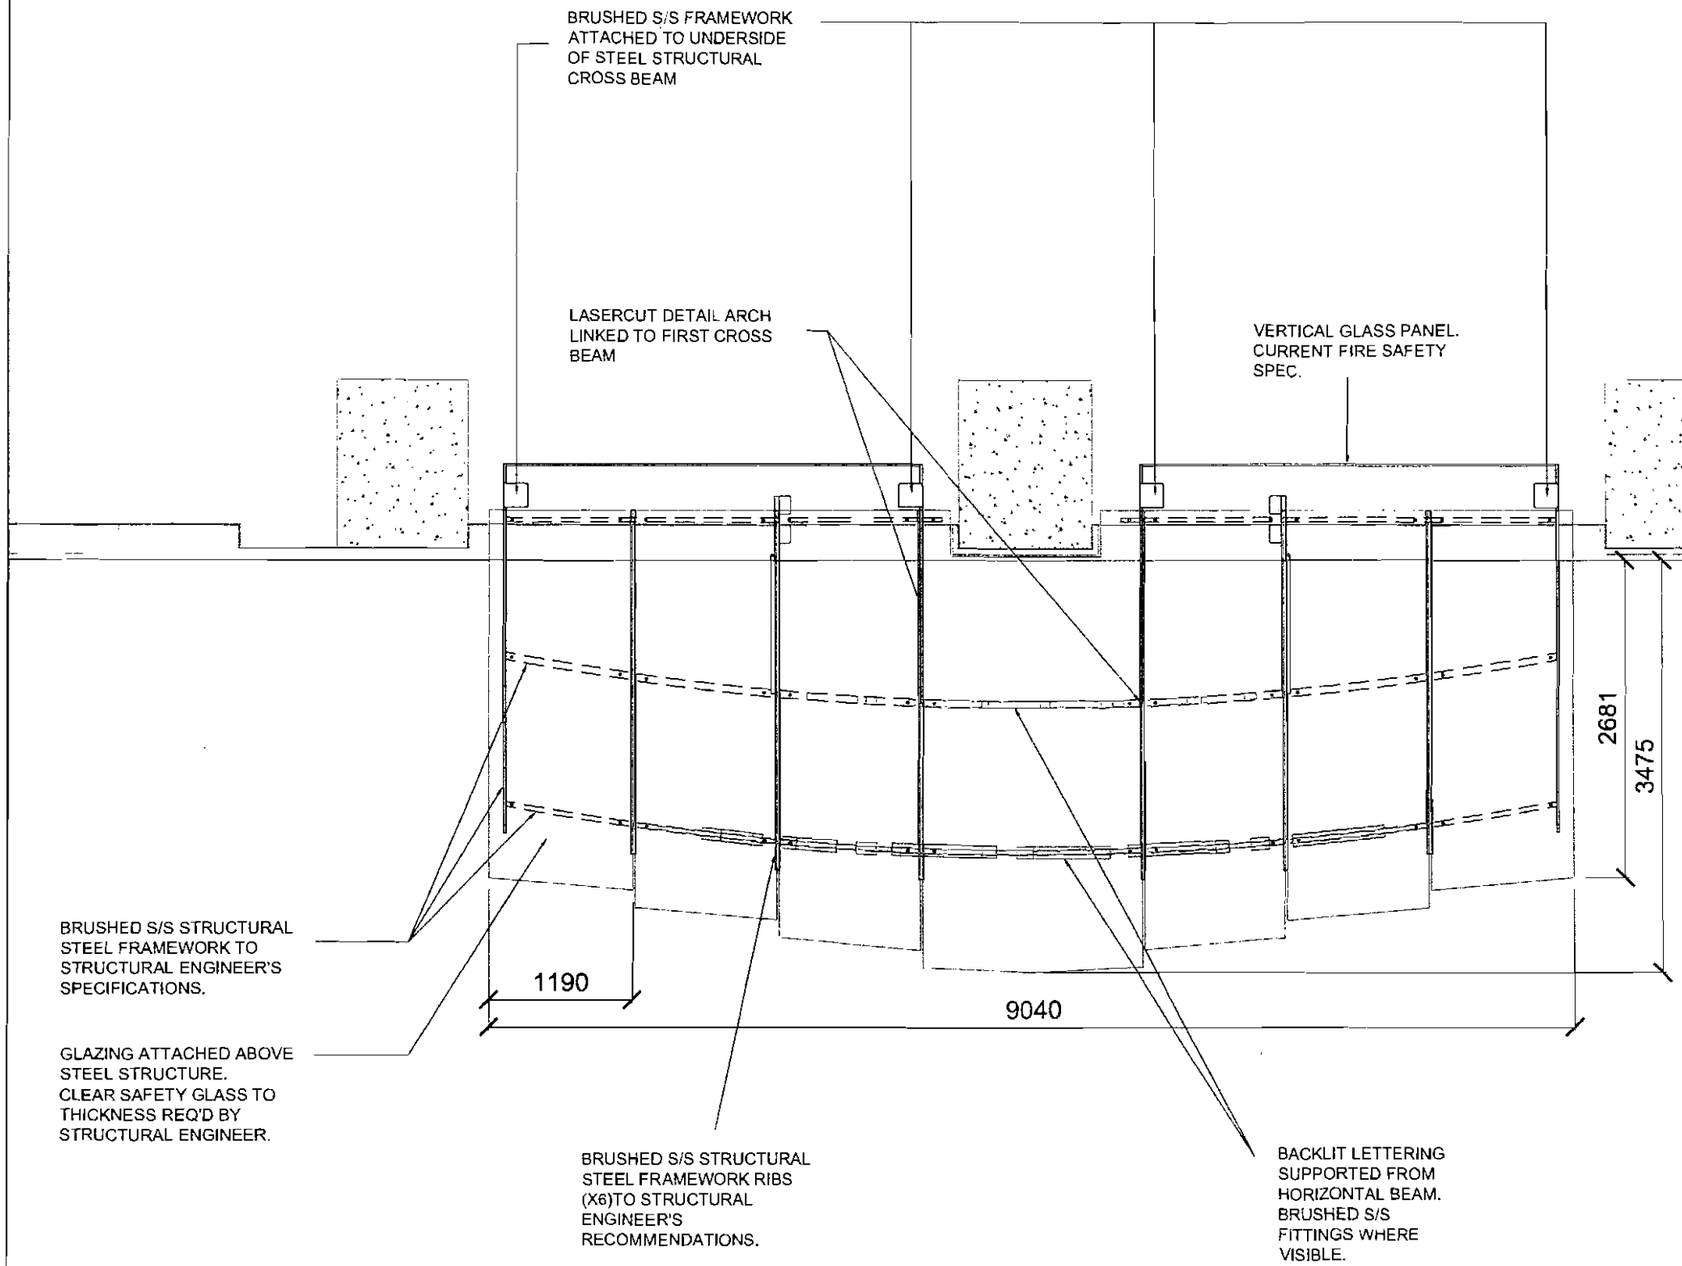


All proprietary goods and materials are to be fitted in accordance with manufacturers instructions and relevant Codes Of Practice. All work to comply with British Standards and relevant parts of "The Building Standards (Scotland) Regulations 1990" or equivalent national regulations. Notwithstanding all of the above, all electrical work must comply with current I.E.E. regulations or equivalent. The contractor will be held responsible for the structural integrity of all fittings and fixtures supplied.

## Notes

1. Dimensions must be checked by Contractors and setting out drawings based on site dimensions must be approved by bright 3d ltd prior to construction.
2. Any variations between stated dimensions and site dimensions should be reported to the designer prior to work being executed.
3. Samples of all finishes must be provided by Contractors for approval by bright 3d ltd prior to construction.

| Revision | Description | Date |
|---|---|---|
| A | CANOPY REDESIGN TO ALLOW SUSPENSION FROM STRUCTURAL BEAM. | 14.03.08 |

**PRELIMINARY**

Stamp: Unless stated this drawing is not for construction.

BRIGHT

Bright 3D Environments
The Sugarhouse
2 Anderson Place
Edinburgh EH6 5NP
Tel: 0131 553 2220
Fax: 0131 565 5762
Company No 251439

Client
**THE TRIANGLE SHOPPING CENTRE MANCHESTER**

Job
**THE TRIANGLE SHOPPING CENTRE MANCHESTER - EXTERNAL WORKS**

Description
**PROPOSED EXCHANGE SQUARE ENTRANCE - PLAN**

| Scale | Date | Drawn/Checked |
|---|---|---|
| 1:50 @ A3<br>1:25 @ A1 | 14.02.08 | HJ |

Drawing No. **1249-003**

Revisions

This drawing is the property of bright 3d ltd. Copyright is reserved by them and the drawing is issued on the condition that it is not copied, reproduced, retained or disclosed to any unauthorised person, either wholly or in part without the consent in writing of bright 3d ltd.