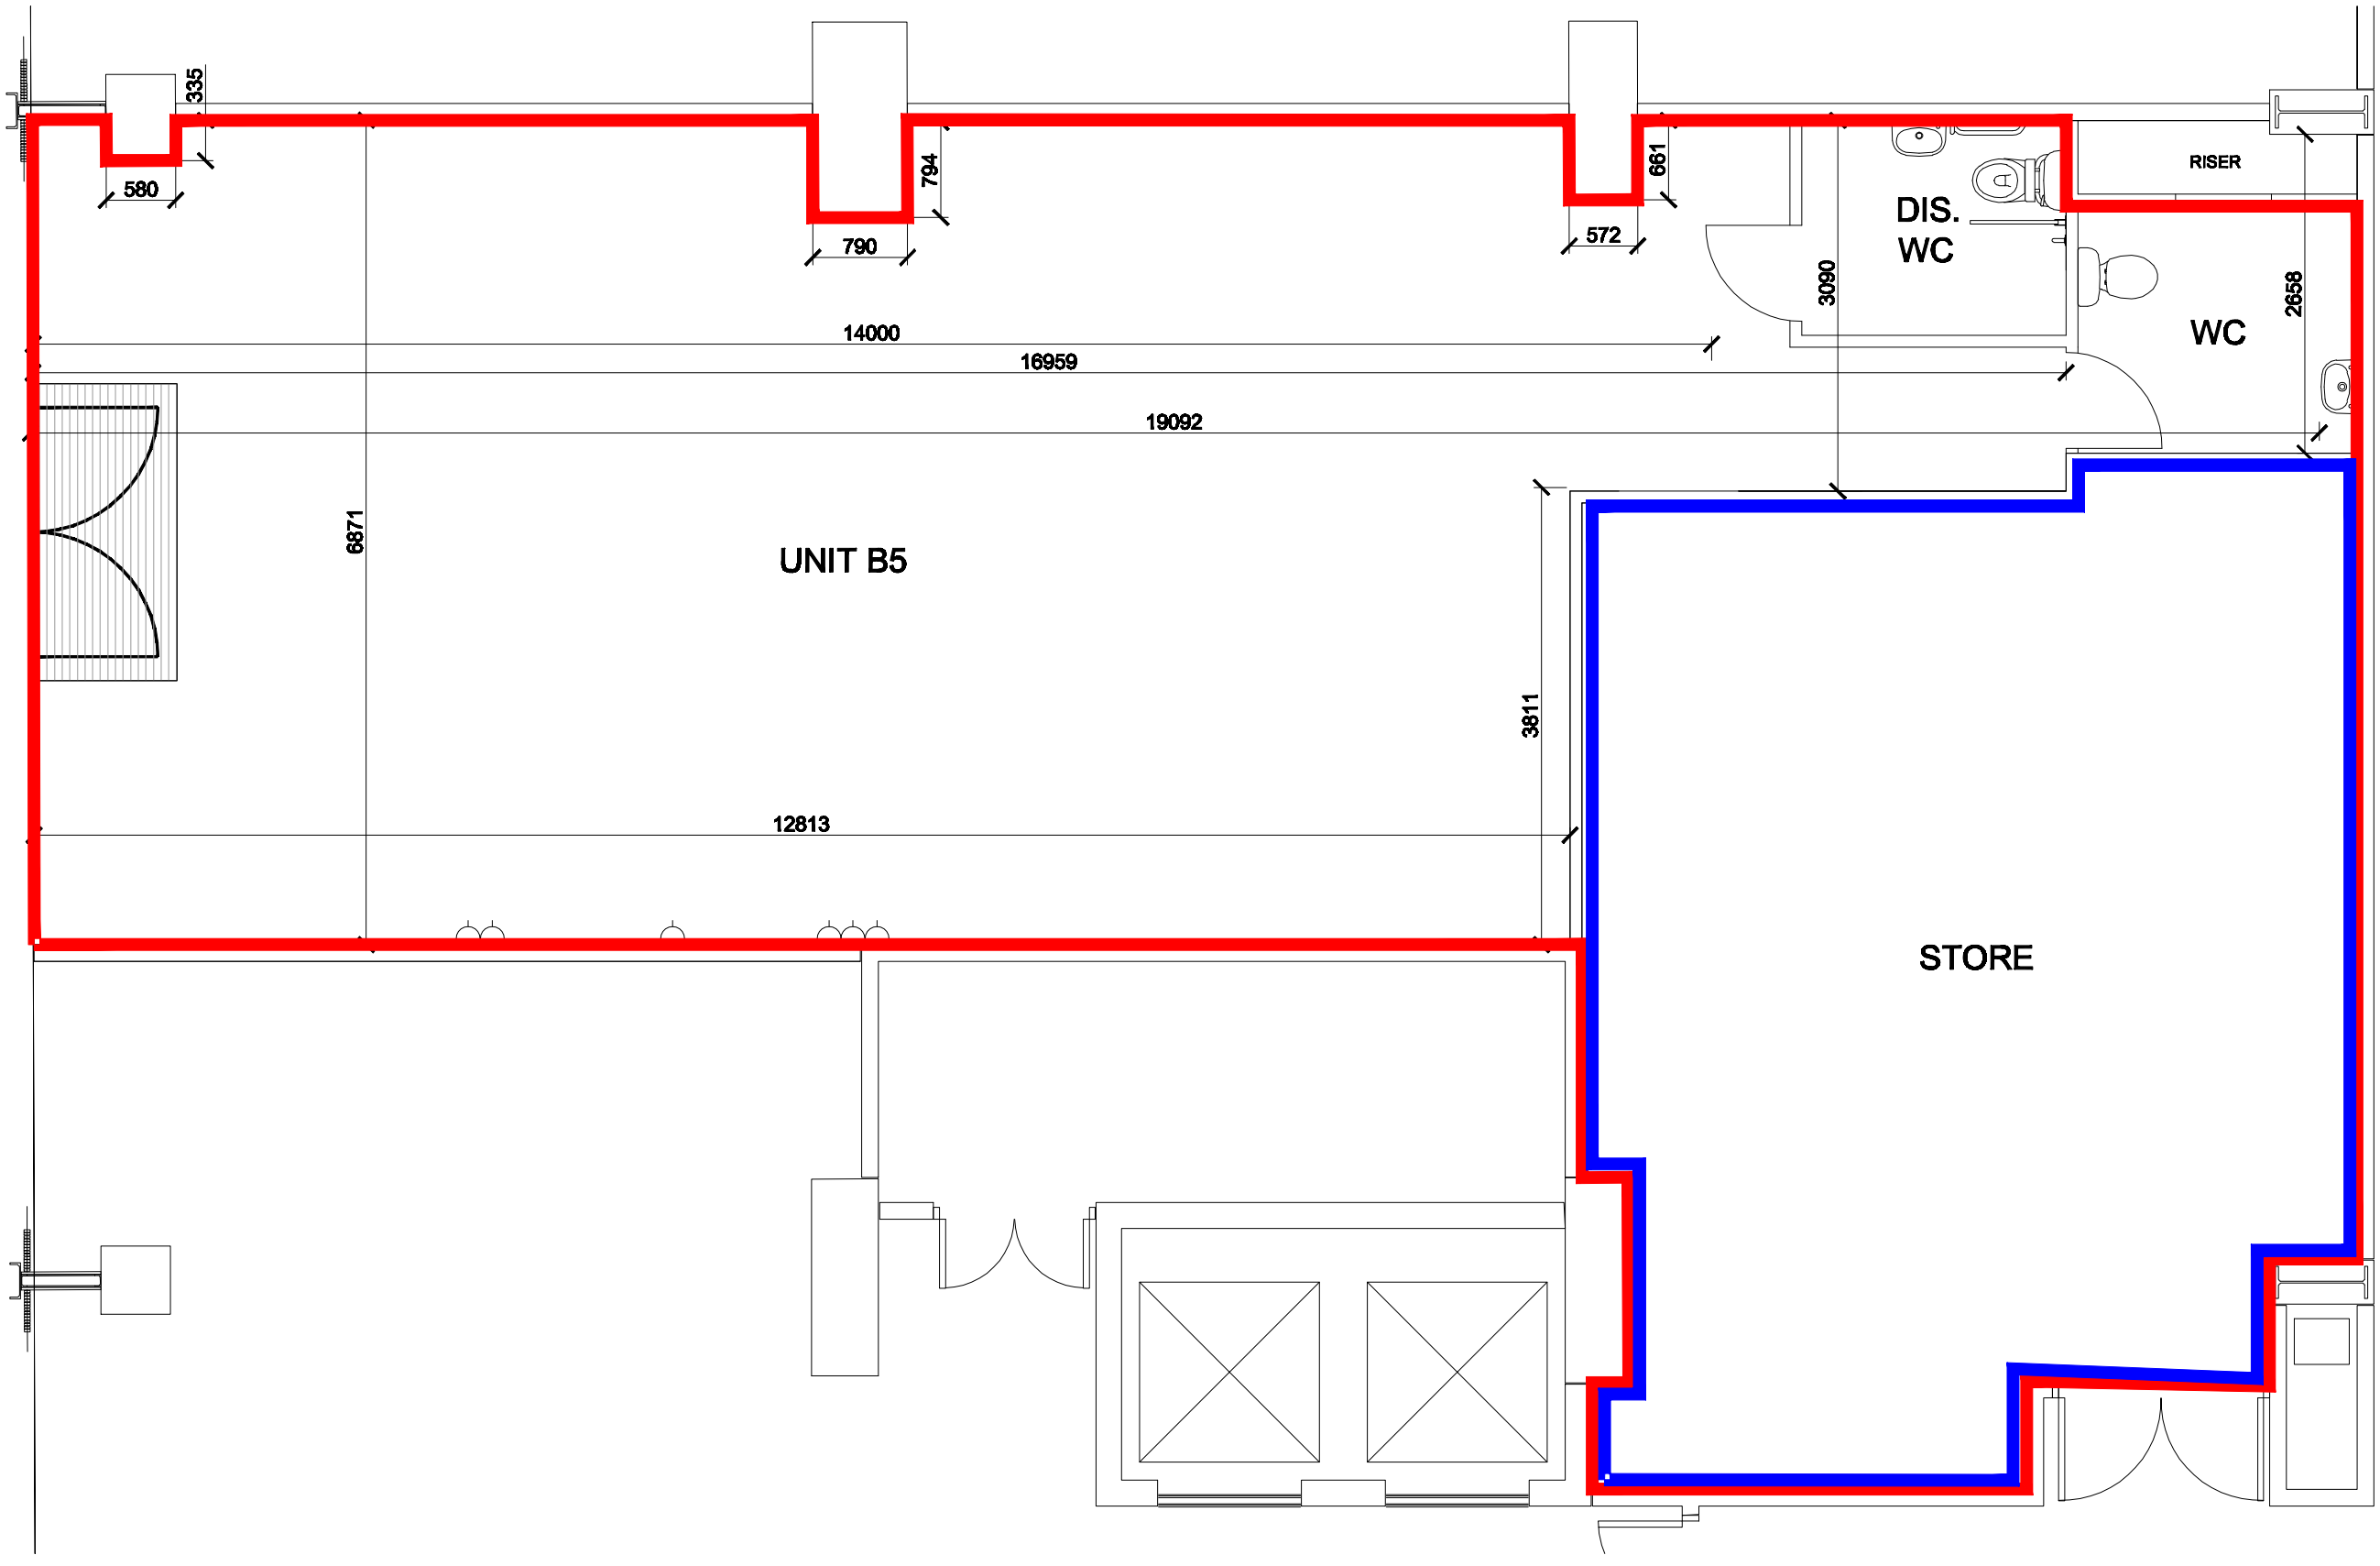


NOTE: HATCHING FOR ILLUSTRATIVE PURPOSES ONLY UNLESS STATED WITHIN THE TENDER DOCUMENTS.

bruntwood

BUILDING:
CITY TOWER

CUSTOMER:

TITLE:
UNIT B5
PROPOSED PLAN

DATE:	SCALE:
31.05.12	N.T.S
DRAWN BY:	REVISION:
S.S	/

DRAWING NUMBER:
1881–01

Bruntwood Limited, City Tower
Piccadilly Plaza, Manchester
M1 4BT

Tel: 0161 237 3883
Fax: 0161 237 1779

The contractor is to check all dimensions and conditions on site before commencing. DO NOT SCALE – USE FIGURED DIMENSIONS ONLY. This drawing is confidential & is the property of Bruntwood Limited. It must not be disclosed to any third party, copied or lent without prior written consent.