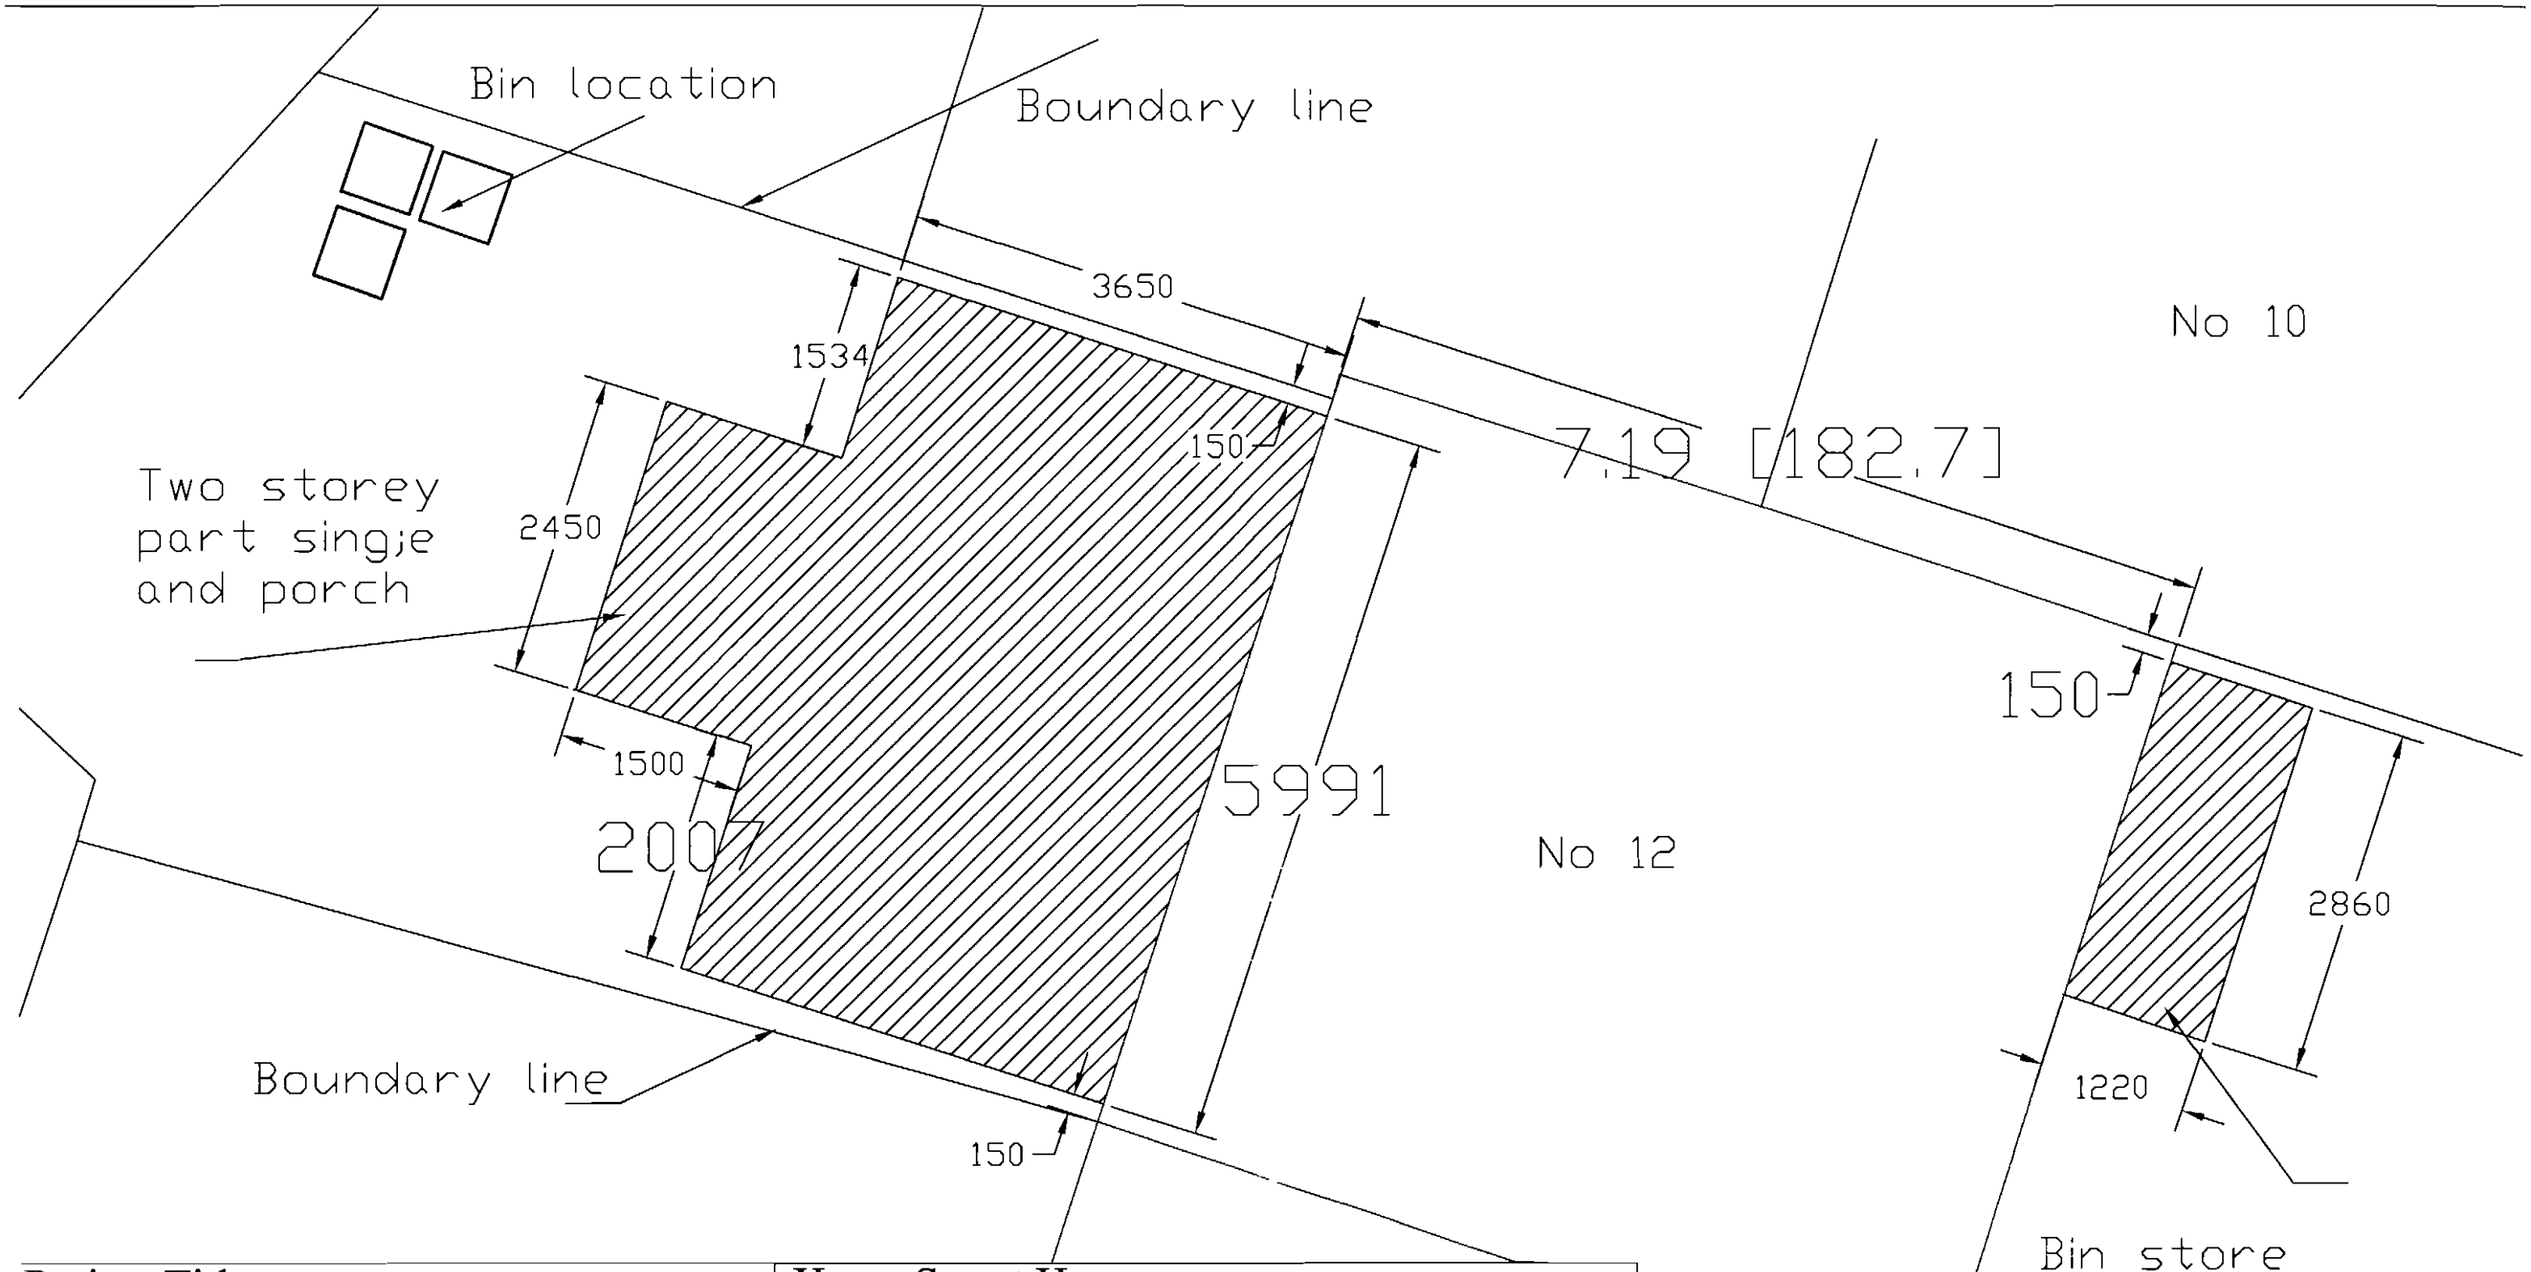

Project Title :- Proposed Single Story Extension's at 12 Rachel Rosing Walk Cheetham Manchester M8 9EN	Home Sweet Home Architectural Design Service 428 Cheetham Hill Road Cheetham Manchester M8 9LE 0161 795 6385
Date April 08 Scale 1 : 500 Dwg No. 01/090	Title :- Site setting out details

Project for :-
Mr. Imran Khokhar