
Do not scale from drawing
Dimensions are to be
checked on site
If in doubt please ask

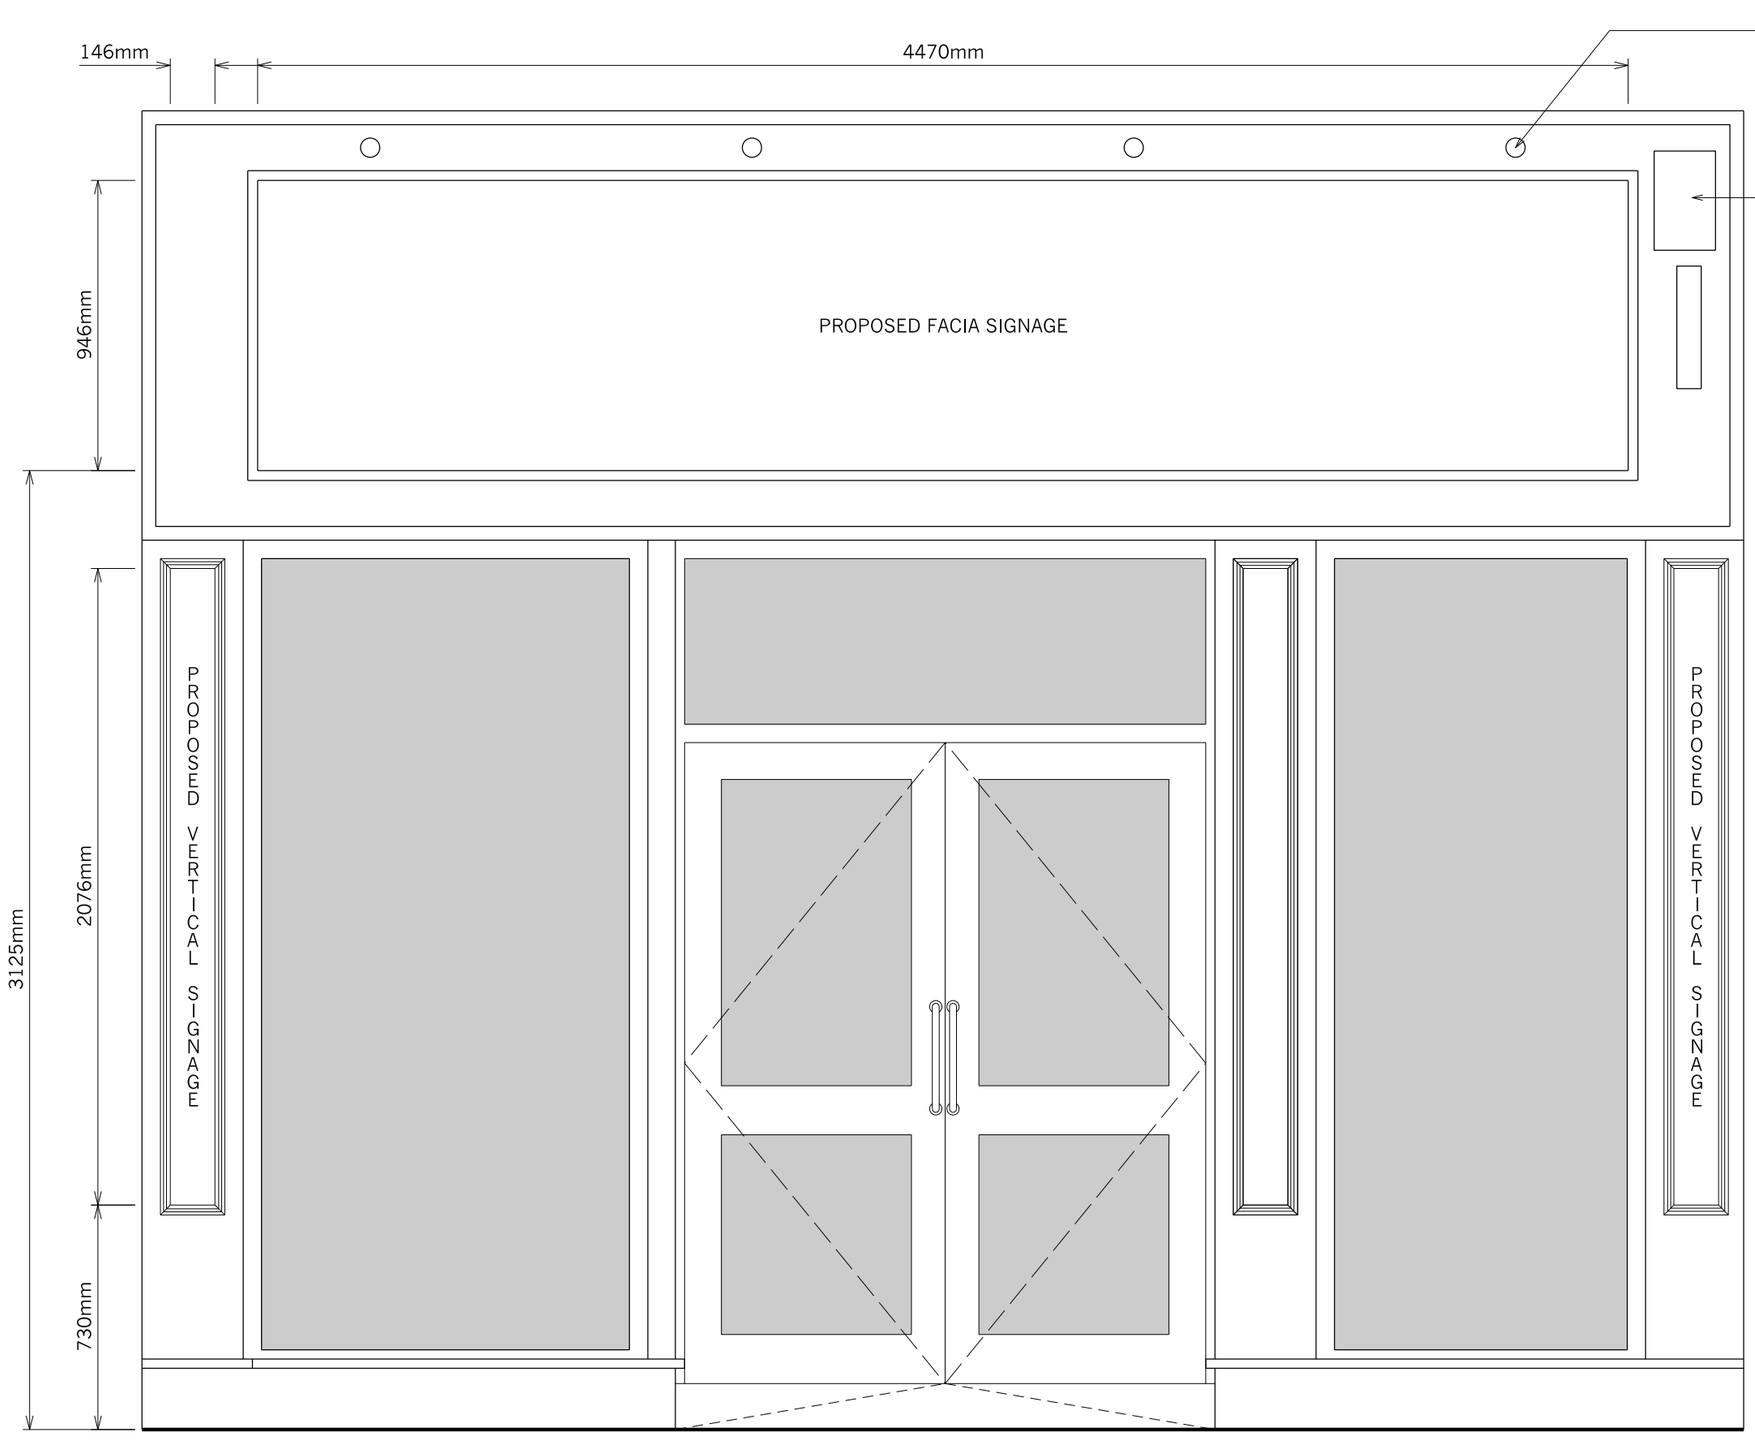

Chocbox Ltd.
(No.6) St Annes Sq, Manchester
- Signage
PROPOSED ELEVATION
- Front Elevation as Proposed
–

Drwg. No: **7363 (05) 001** Rev: **-**
Date : 30.06.2012 Scale: 1:20 @A3 Checked by : SA

PLANNING

buttress fuller alsop williams · architects
31-33 Princess Street, Manchester, M2 4BF · telephone + 44 (0)161 236 3303
fax + 44(0)161 236 3603 · web site:www.bfaw.co.uk · email:contact@bfaw.co.uk
Buttress Fuller Alsop Williams Ltd is Registered in England and Wales: 5363573