notes

1 Dark brickwork

2 Glazing

3 Gold lined recess

4 Black painted timber door with gold lined recess

5 Metal fencing


6 Gold lined coping

7 Defensible space

8 Glass screening


9 Vented panel zone (open joints)

10 Balustrade to access houses

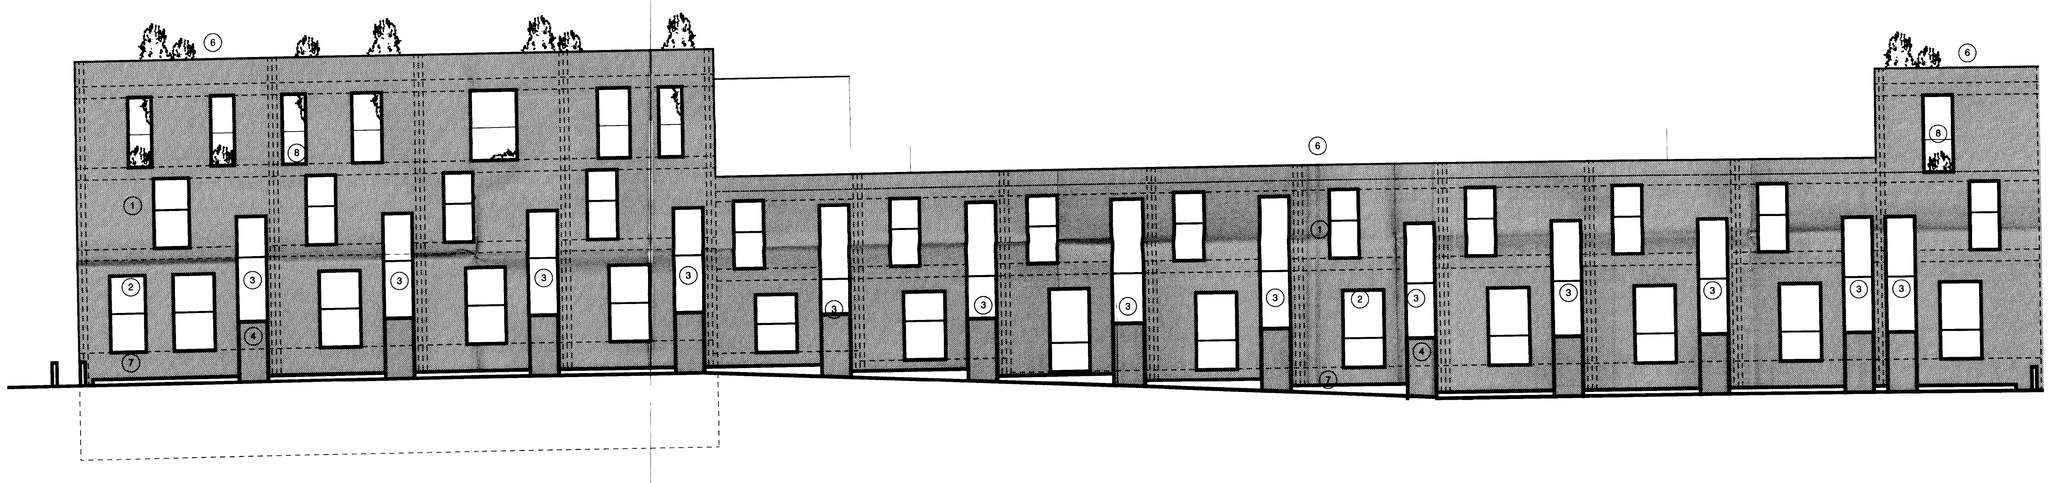

01 West Elevation

Woodward Place

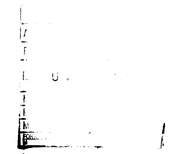

rev	date	comments
B	01 08 08	Revised highways layout. Issued for planning
A	18 04 08	Amended for planning
	14 11 07	Issued for planning

DSDHA
8 Iliffe Yard London SE17 3QA
T 020 7703 3555
F 020 7703 3890
E info@dsdha.co.uk
W www.dsdha.co.uk

project

142_Downey Drive, New Islington

drawing title

Proposed West Elevation

drawn	size	date	scale
EH	A1/A3	02 11 07	1:100/200

drawing number

P142_16

revision

B

REPORT DISCREPANCIES
DO NOT SCALE FROM THIS DRAWING
COPYRIGHT © DSDHA

USE LATEST REVISION
CHECK DIMENSIONS ON SITE

