Decs. no. AKR/PP105

43 East Grove

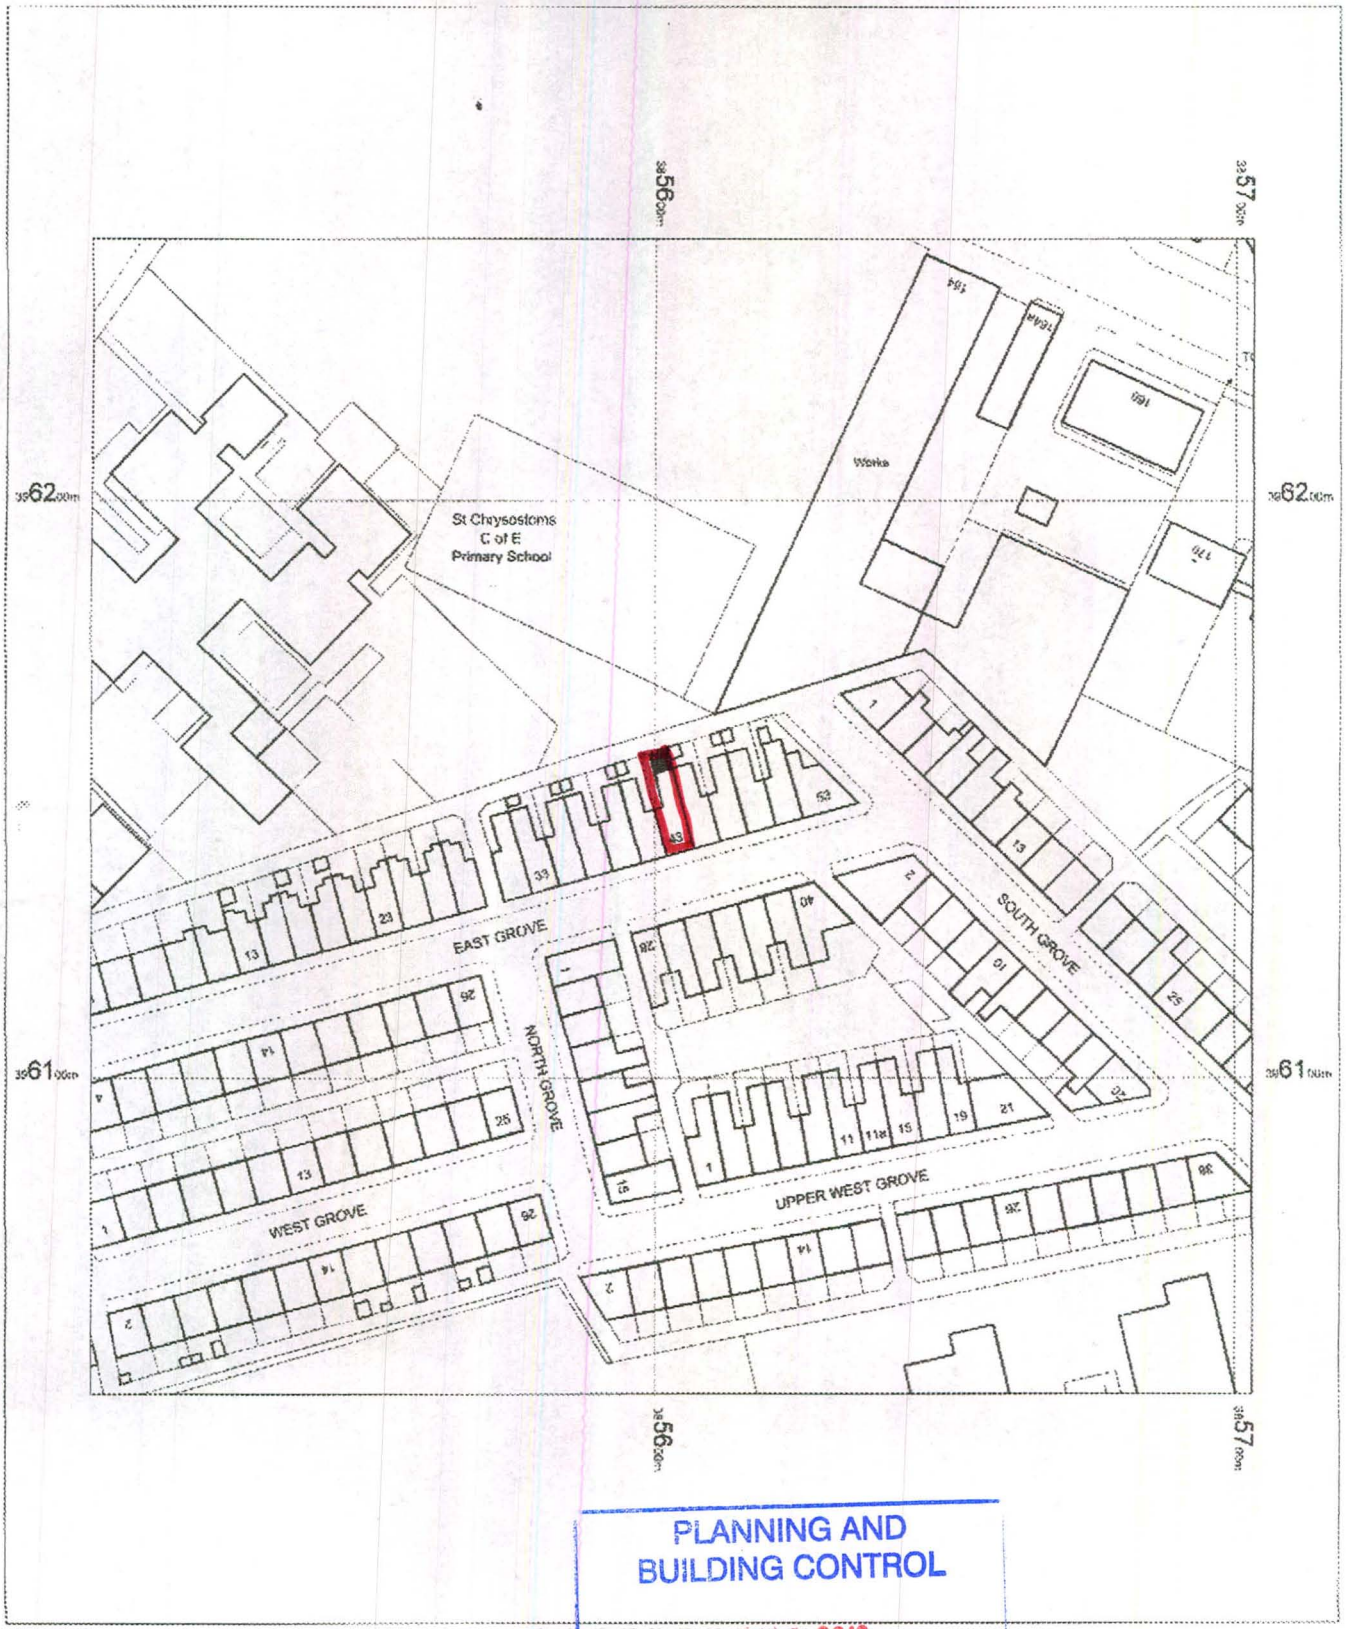

PLANNING AND
BUILDING CONTROL
19 MAR 2012

N

43 East Grove
Manchester
M13 0AX

OS Mastermap
05 March 2012, ID: BLJT-00133009
www.planningapplicationmaps.co.uk

1:1250 scale print at A4, Centre: 385603 E, 396145 N

©Crown Copyright. Licence no. 100019980

Mapping sourced from Ordnance Survey

bluejet mapping