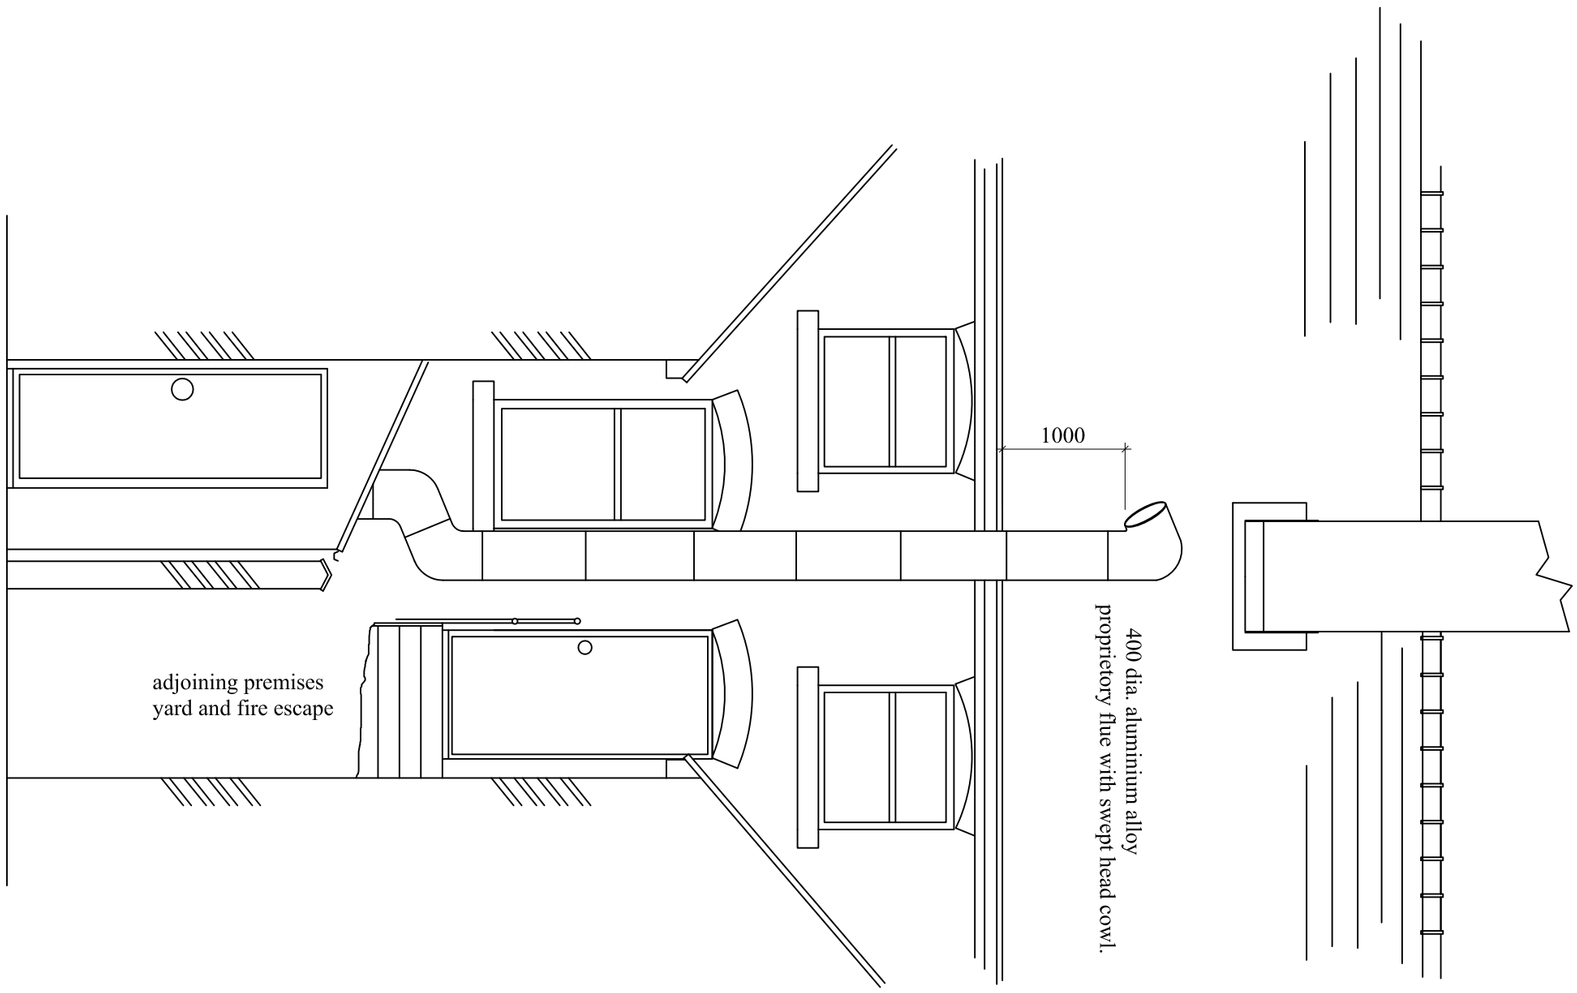
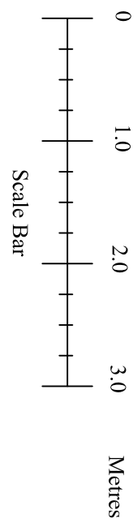



PROPOSED REAR ELEVATION FLUE EXTRACTION

582 STOCKPORT ROAD, LONGSIGHT. M13 0RQ

| | |
|---|---|
| Drg. No. | LS / 102 |
| Revision. | |
| Date. | |
| Scale 1 /50 @ A3 | |