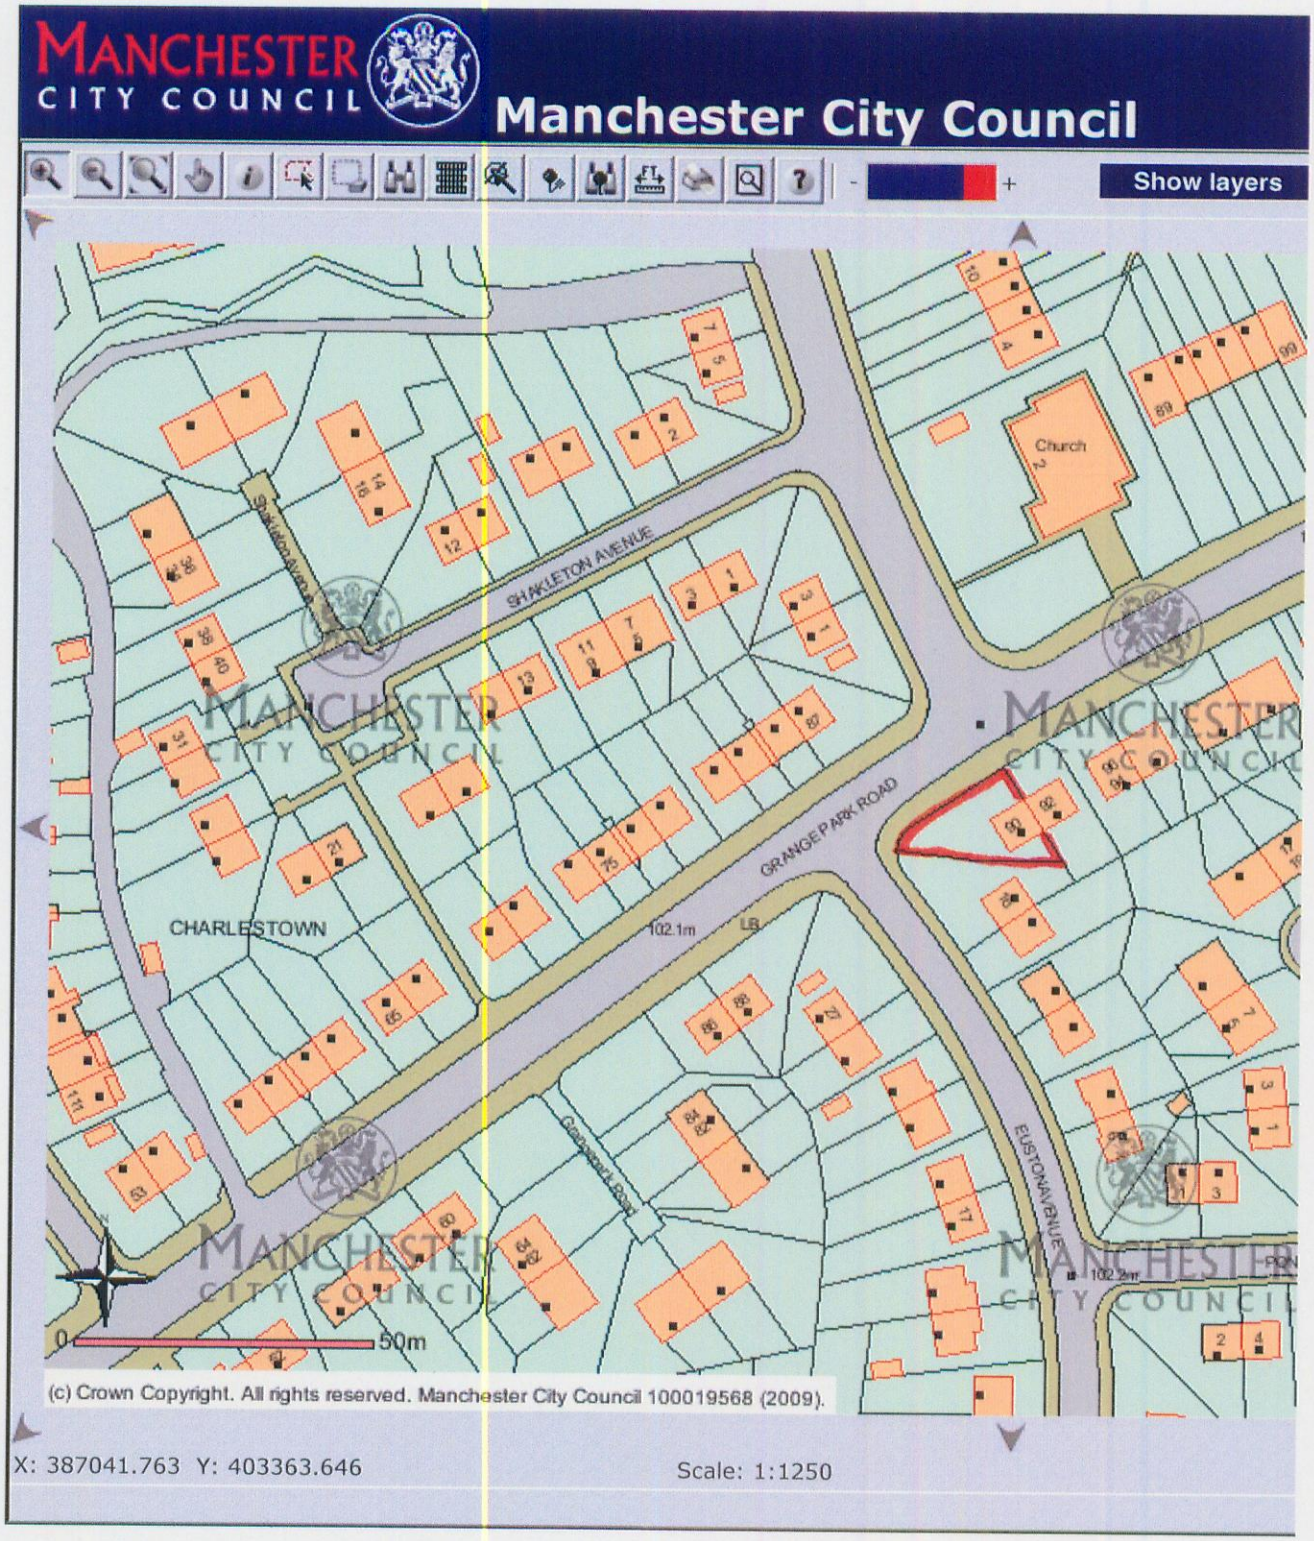

MANCHESTER CITY COUNCIL
Manchester City Council
Show layers
SHAKLETON AVENUE
GRANGE PARK ROAD
CHARLESTOWN
Church
EUSTON AVENUE
102.1m
102.2m
0
50m
(c) Crown Copyright. All rights reserved. Manchester City Council 100019568 (2009).
X: 387041.763 Y: 403363.646
Scale: 1:1250