All dimensions shall be verified by the contractor on site prior to work commencing.

Do not scale from this drawing. Only work to written dimensions

This drawing is the property of Robert Sheard and copyright is reserved by him. The drawing is not to be copied or disclosed by or to any unauthorised persons without prior written consent.

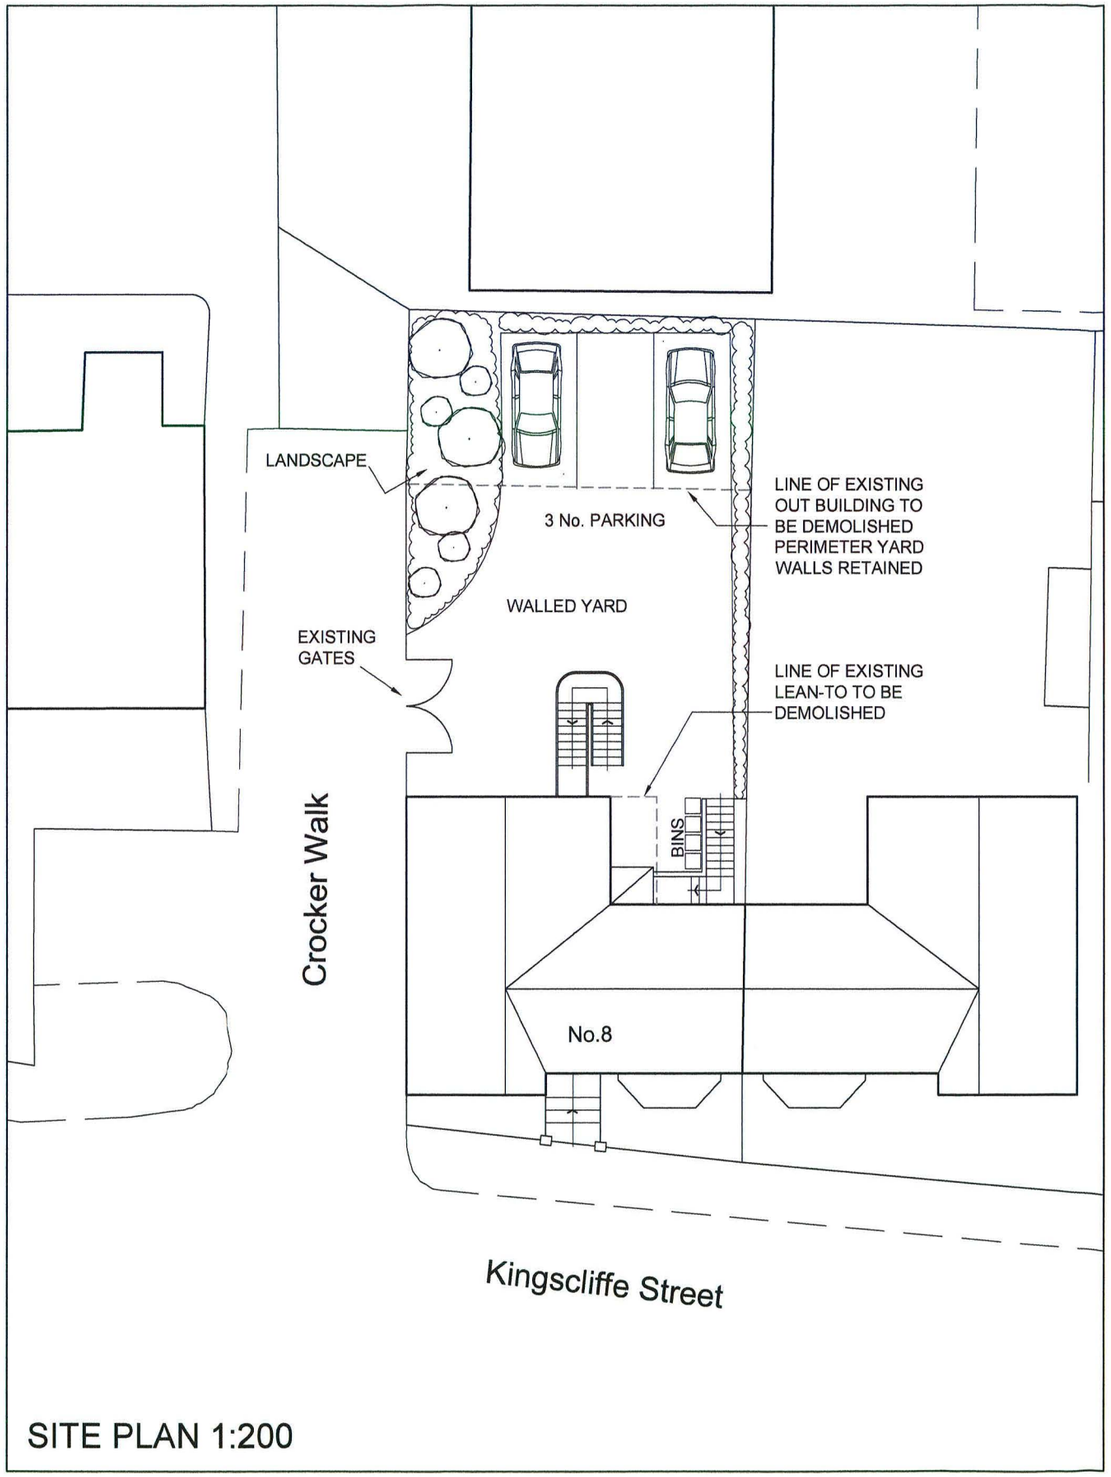

SITE PLAN 1:200



LOCATION PLAN 1:1250

PLANNING AND BUILDING CONTROL
2 3 FEB 2011

STATUS : **PLANNING**

REV	ITEM	date	by

ROB SHEARD
ARCHITECTURAL DRAFTING SERVICE
tel. 01457 865489
mob. 07733098362
email. robbysheard@aol.com

Client:
Mr Patrick Smith

Project : Proposed Ground and First Floor Flats
8 Kingscliffe Street
Moston

Title: Site & Location Plan

Scale:	1: 1250 @ A3 1:200	Drawn by:	RS
Date:	Dec 2010	Checked by:	
Drawing no:	RS2010/102 -001	Revision:	