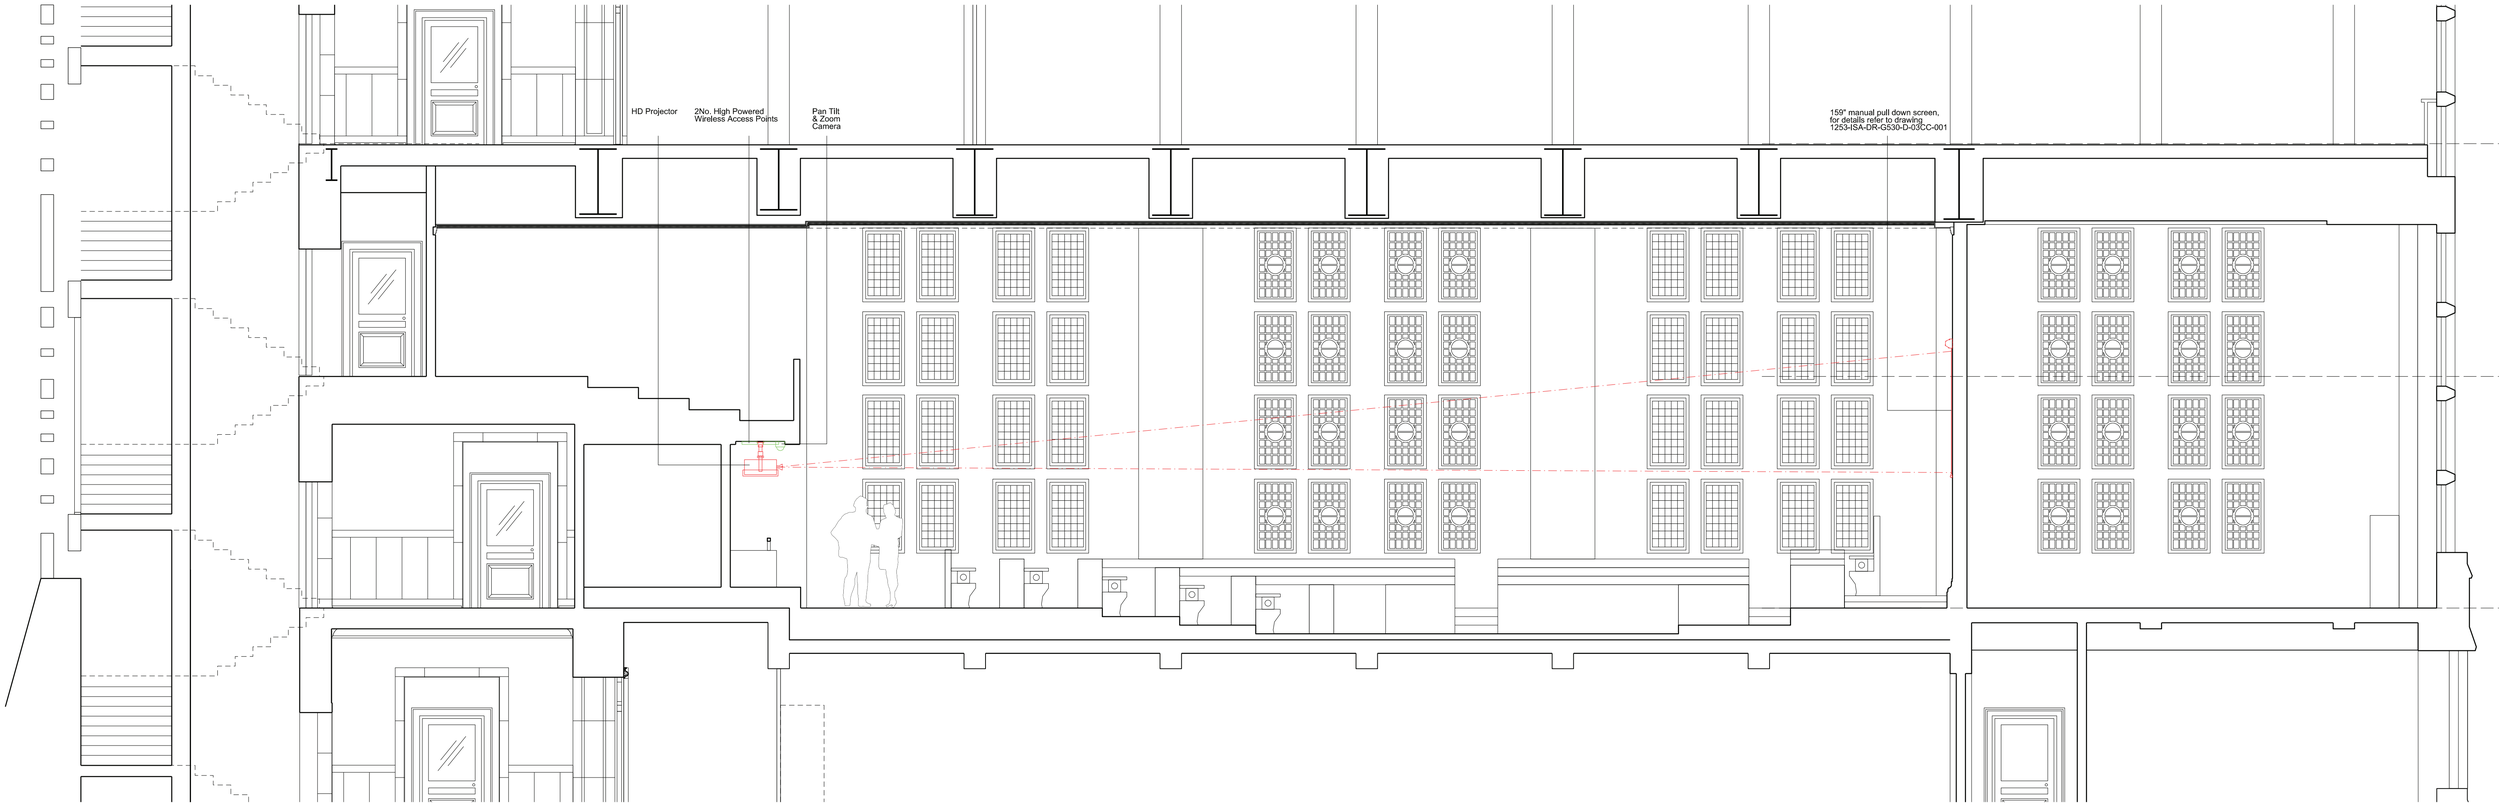

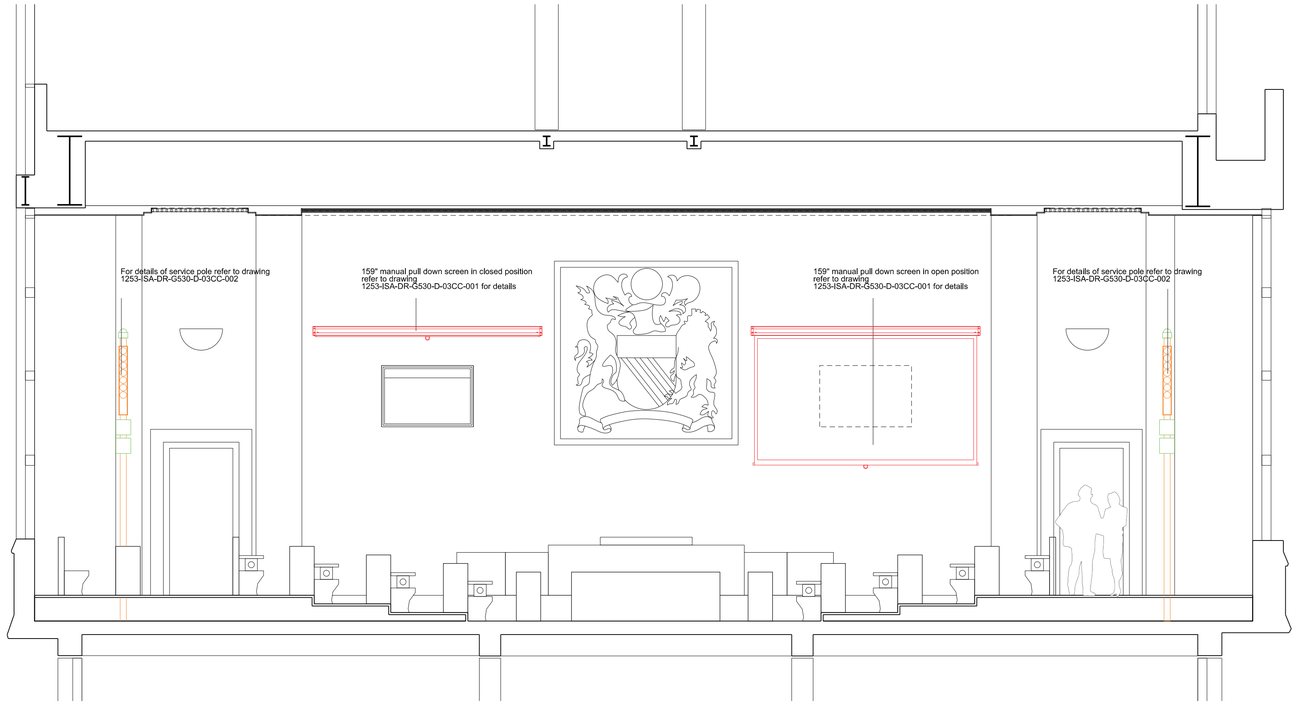

Long Section thorugh Council Chamber.

Sectional Elevation of front of Council Chamber

IAN SIMPSON ARCHITECTS LIMITED

Note:
This drawing is copyright
Do not scale off dimensions.
All dimensions to be checked on site by contractor.
Contractor to report any dimensional discrepancies, errors or omissions prior to commencing on site.
All survey information relating to the THX plans has been taken from Oakes Survey Drawings.
All survey information relating to external levels and elevations have been taken from IDS Drawings.

Rev	Date	Description
A	25.01.2013	Number of WAPs amended to PMI-215
B	29.01.2013	Screen type changed following heritage meeting

North

Project Title: Manchester Townhall Complex Transformation Project
Townhall Extension

Drawing Title: Proposed AV Sections - Council Chamber

Reason For Issue: PLANNING / LBC

Scale: 1:50 @ A1

Date: JAN 2013

Job No: 1253

Drawing No: 1253-ISA-DR-G530-S-03CC

Revision: B

IAN SIMPSON ARCHITECTS
Riverside, 4 Commercial Street, Manchester, M15 4RQ
T +44 (0)161 835 2345 F +44 (0)161 839 4808

5 - 8 Roberts Place, London EC1R 0BB
T +44 (0)20 7549 4000 F +44(0)20 7490 5331
mail@iansimpsonarchitects.com

© ian simpson architects ltd 2008