
PLANS PREPARED FOR LOCAL AUTHORITY APPROVAL ALL DIMENSIONS TO BE CHECKED ON SITE

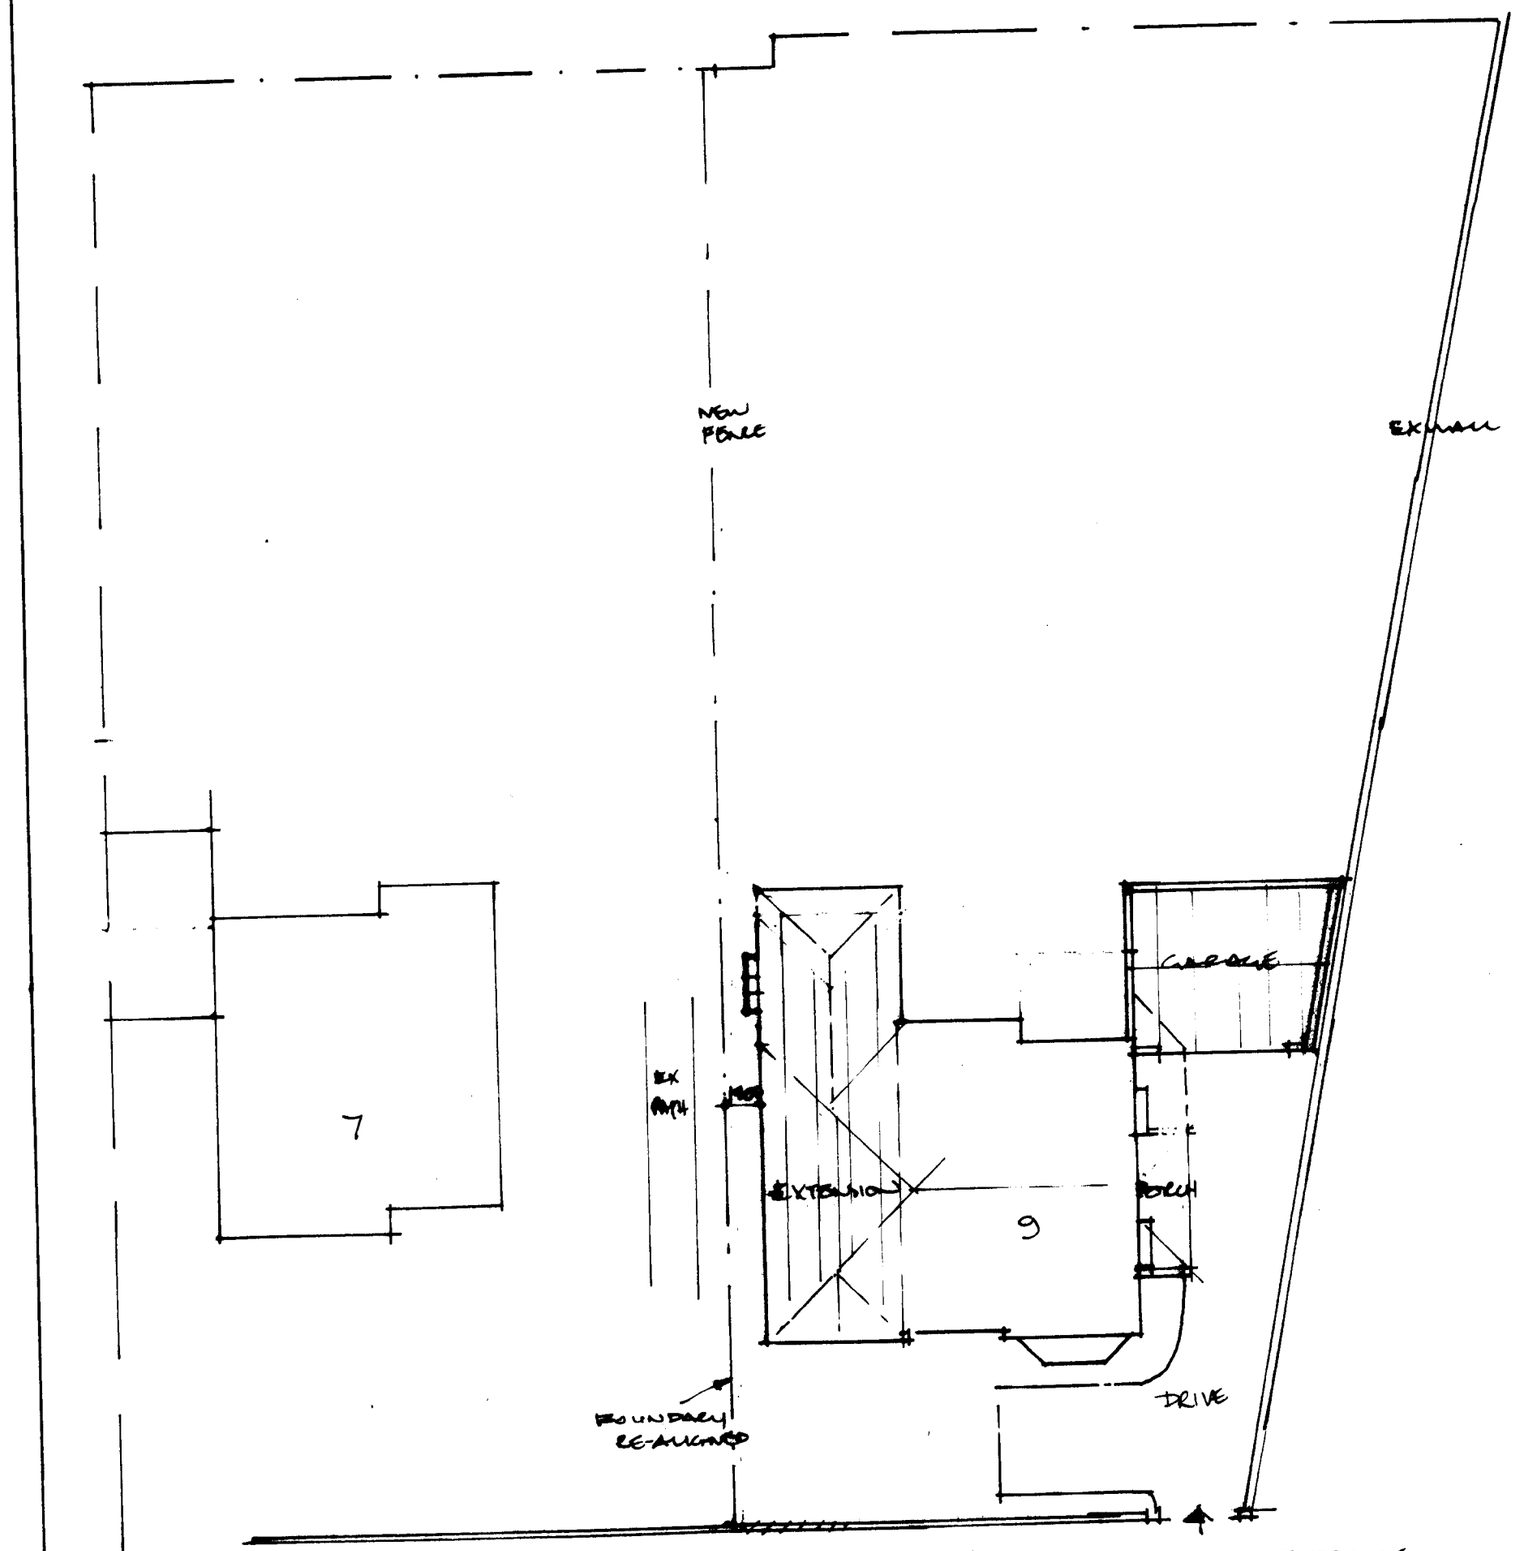

22 APR 2008

PROPOSED EXTENSIONS AT 9 SPRINGDALE GARDENS DIDSBURY

PROPOSED SITE LAYOUT

SCALE	DRWG NO
1:200	08/004