LLOYDS BANK

50451026-WITHINGTON-MANCHESTER

merson signs

© Copyright 2013 Merson Signs Ltd.

ISSUE 2 : 18.02.13

Lloyds Roll-out Project

LLOYDS BANK

SITE SCHEME PHOTO VISUALS



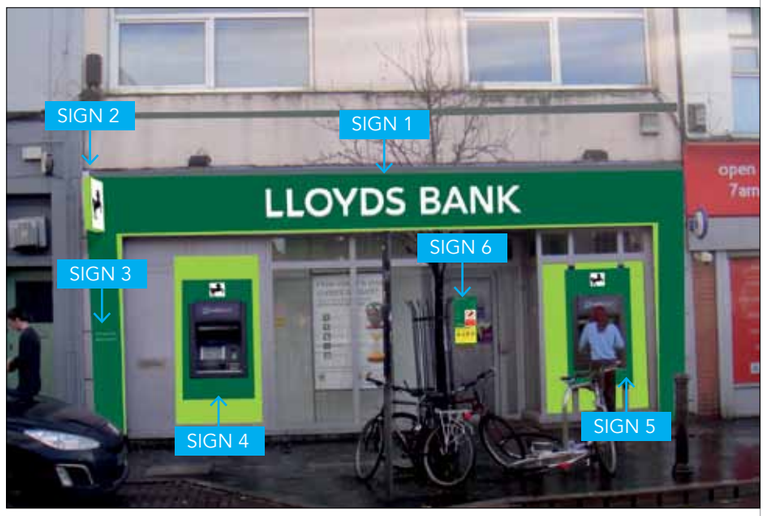

SITE MAP



SIGN ELEVATIONS

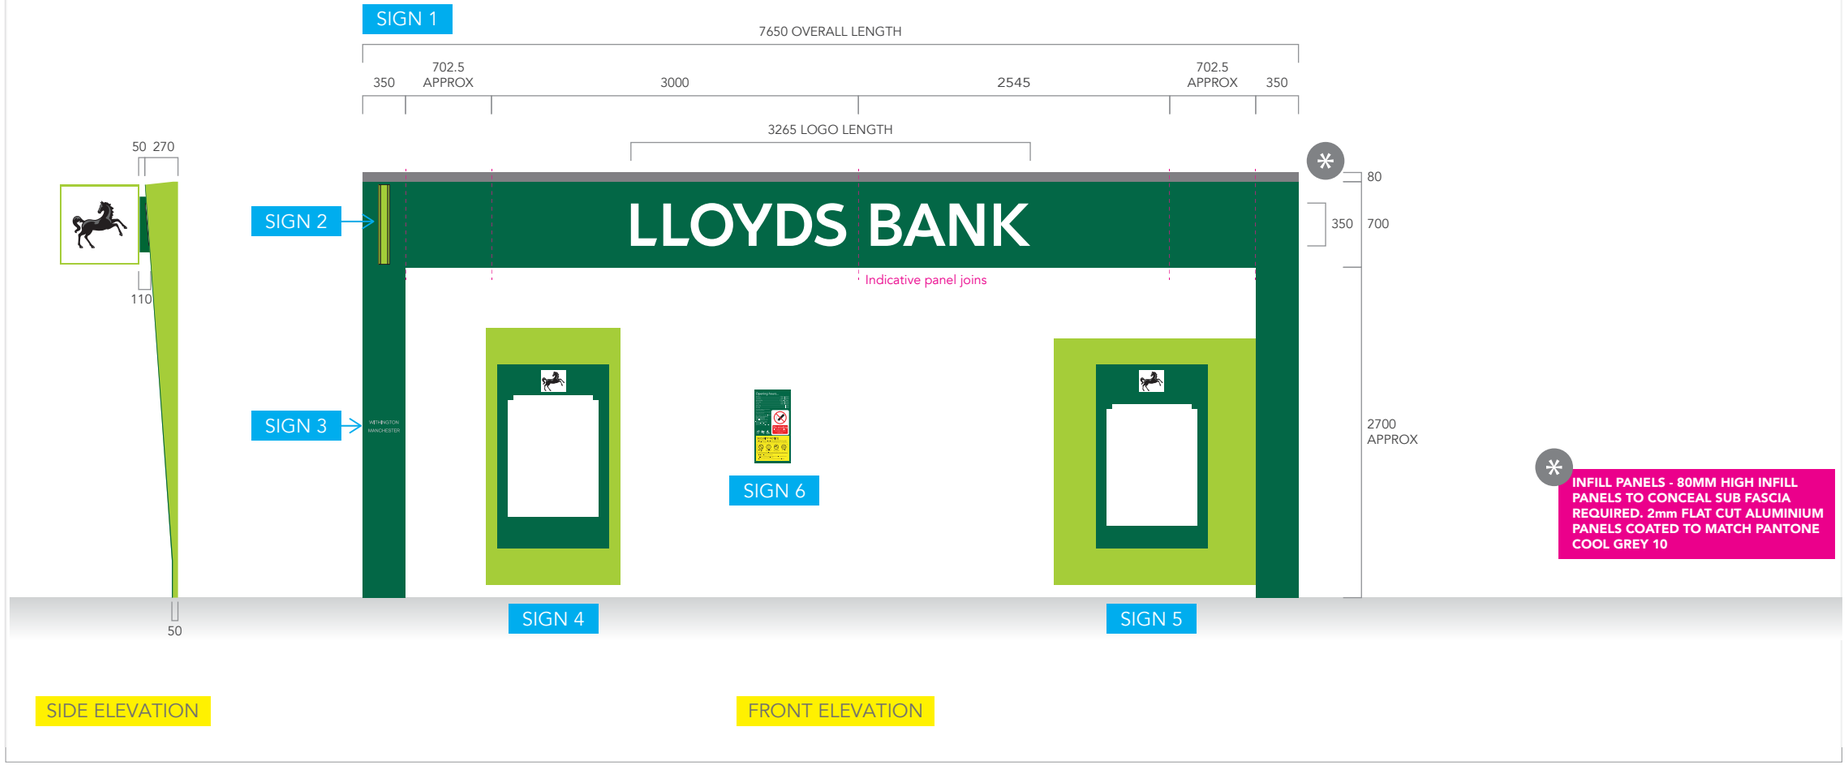

SIDE ELEVATION

FRONT ELEVATION

GENERAL SPECIFICATION

SHARD PORTAL - 700mm FASCIA

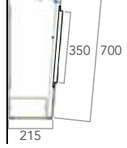

Internally illuminated fascia fabricated from folded and fret cut aluminium panels powdercoated 'Darker Core Green'. Logo is shoulder cut from opal acrylic, faces will illuminate via LED's. Internal return (underside) of fascia will have 'Bright Green' aluminium panels running along full length which will not illuminate.



Darker Core Green PMS ref: 7483c

Bright Green PMS ref: 375c

SHARD PORTAL - TAPERED LEG

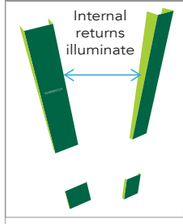

Tapered leg element of shard portal fabricated from folded aluminium panels powdercoated 'Darker Core Green'.

Internal returns of legs will have a 'Bright Green' acrylic diffuser running along full length which will illuminate via LED's.

Darker Core Green PMS ref: 7483c

Bright Green PMS ref: 375c

BRANCH NAME

Tapered leg of shard portal to be fret cut with pushed through stainless steel branch name lettering.



Height from FFL to centre of lettering - 1400mm.

merson signs

© Copyright 2013 Merson Signs Ltd.

PLEASE REFER TO SIGN MANUAL FOR INDIVIDUAL SIGN SPECIFICATION

50451026-WITHINGTON-MANCHESTER, 453 WILMSLOW ROAD, MANCHESTER, GREATER MANCHESTER, M20 4AN

SCALE @ A3: NTS

REV B

ALL SIZES ARE IN MILLIMETRES

Lloyds Roll-out Project

LLOYDS BANK

SITE SCHEME PHOTO VISUALS



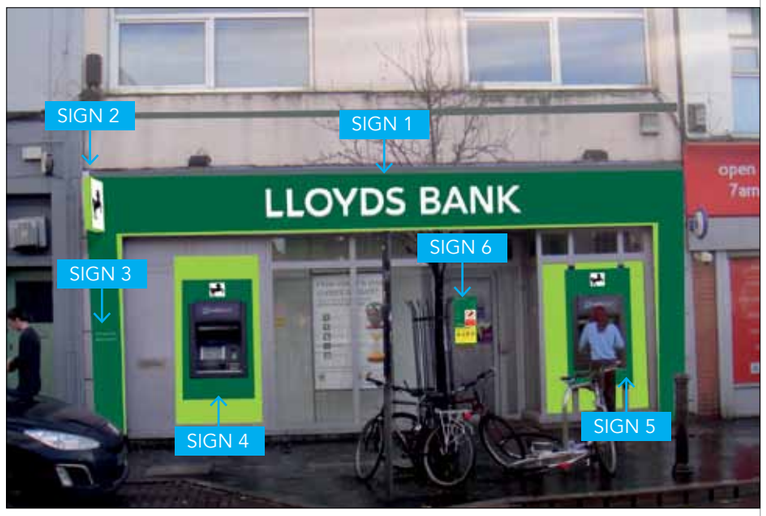

SITE MAP

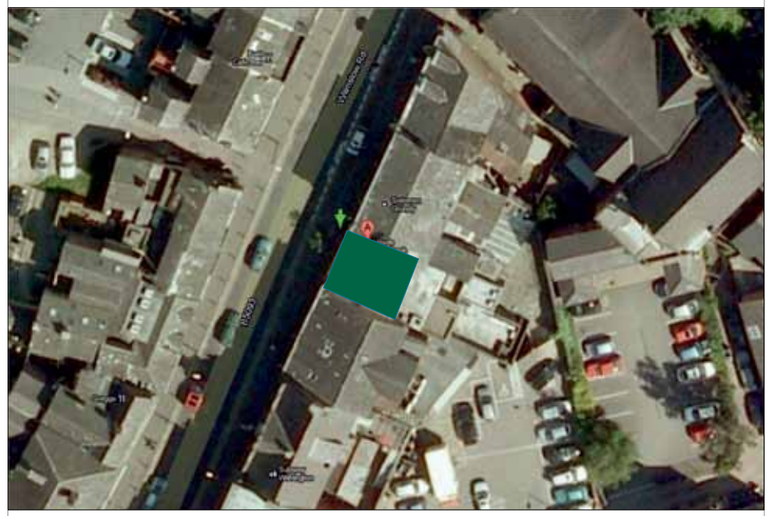

SIGN ELEVATIONS

SIGN 2

650



SIGN 3

254.3 OVERALL LENGTH



EXISTING NAME PLATE TO BE REMOVED AND REPLACED WITH NEW PUSHED THROUGH TEXT ON SHARD LEG. LETTERING WILL BE PLACED 1400mm FROM FFL TO CENTRE OF TEXT.

SIGN 4

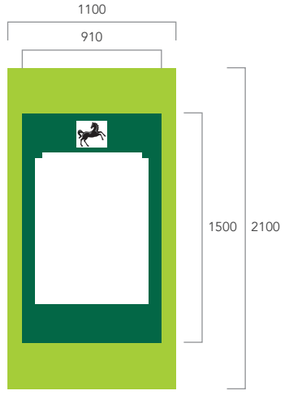

SIGN 5

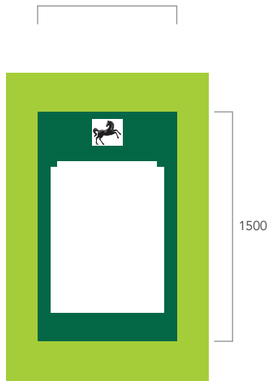

SIGN 6

297



Digitally printed self adhesive vinyl opening hours/statutory signage reverse applied to inside of glazing

INFILL PANELS - 80MM HIGH INFILL PANELS TO CONCEAL SUB FASCIA REQUIRED. 2mm FLAT CUT ALUMINIUM PANELS COATED TO MATCH PANTONE COOL GREY 10

GENERAL SPECIFICATION

650mm HIGH PROJECTING SIGN



Internally illuminated projecting sign manufactured from folded aluminium powdercoated 'Bright Green'. White logo panel is opal acrylic with digitally printed self adhesive vinyl applied to face allowing full face to illuminate.
Top, side and underside of sign will be constructed from 'Bright Green' acrylic allowing the sign edges to illuminate.
Sign will illuminate via LED's

Darker Core Green PMS ref: 7483c | Bright Green PMS ref: 375c

ATM SURROUND

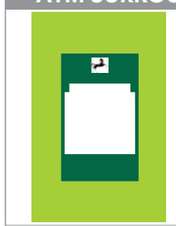

'Dark core green' collar surround halo-illuminated by rubberised LED strip, mounted to existing glazing on branch.

'Bright Green' vinyl will be applied to the inside of the existing glazing on branch.

Aperture to accomodate ATM variants.

Darker Core Green PMS ref: 7483c | Bright Green PMS ref: 375c

ATM SURROUND



'Darker Core Green', collar surround halo-illuminated by rubberised LED strip, mounted to 'Bright Green' backing panel.
Backing panel will be an acrylic panel with green film to rear.

Aperture to accomodate ATM variants.

Darker Core Green PMS ref: 7483c | Bright Green PMS ref: 375c

merson signs

© Copyright 2013 Merson Signs Ltd.

PLEASE REFER TO SIGN MANUAL FOR INDIVIDUAL SIGN SPECIFICATION

50451026-WITHINGTON-MANCHESTER, 453 WILMSLOW ROAD, MANCHESTER, GREATER MANCHESTER, M20 4AN

SCALE @ A3: NTS | REV B

ALL SIZES ARE IN MILLIMETRES