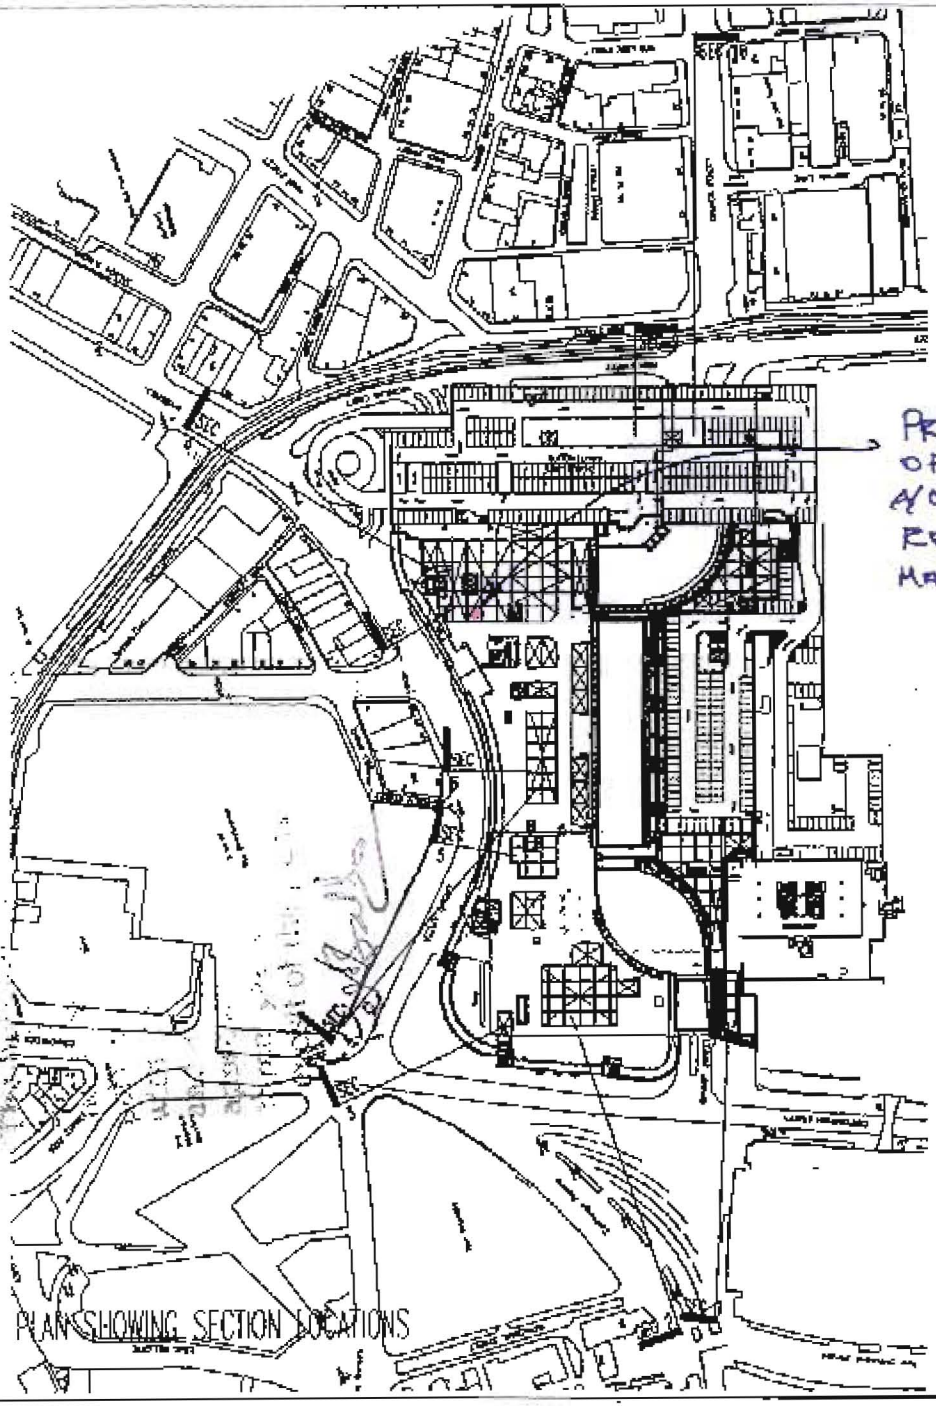

PLAN SHOWING SECTION LOCATIONS

PROPOSED LOCATION OF 2NO CONDENSOR A/C UNITS FOR REMOTE STOCK ROOM MANCHESTER ARNDALE

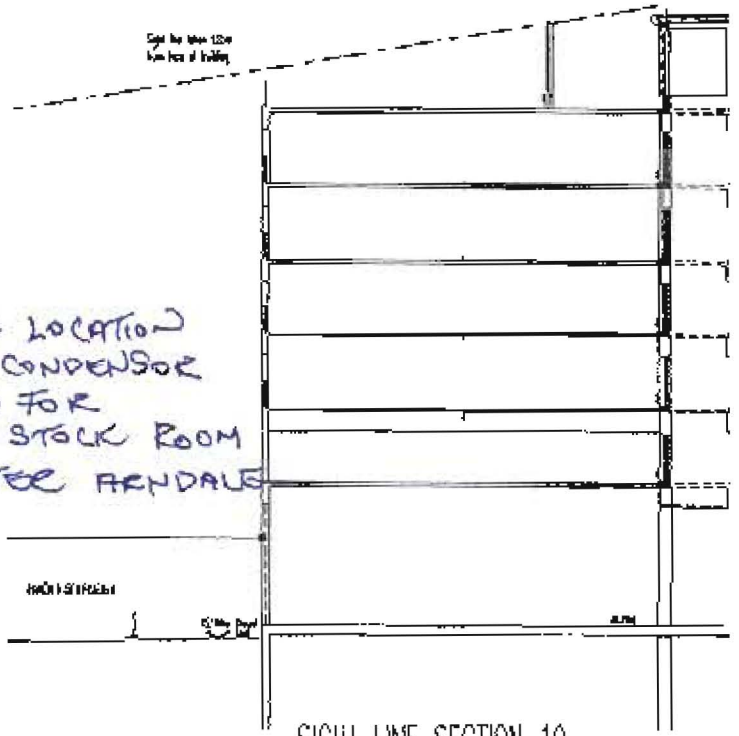

SIGHT LINE SECTION 10
SCALE 1:200

RECEIVED 12 MAY 2008

NOTES

PRUDENTIAL

Chapman Taylor

roberts a partners

ARNDALE CENTRE, MANCHESTER
NORTHERN EXTENSION

C.A. SECTIONS
SIGHTLINES TO ROOF
MOUNTED PLANT
SHEET 8 OF 8

CT | X | 99 | 17 | 10 | 1210 | 00