



Side Elevation

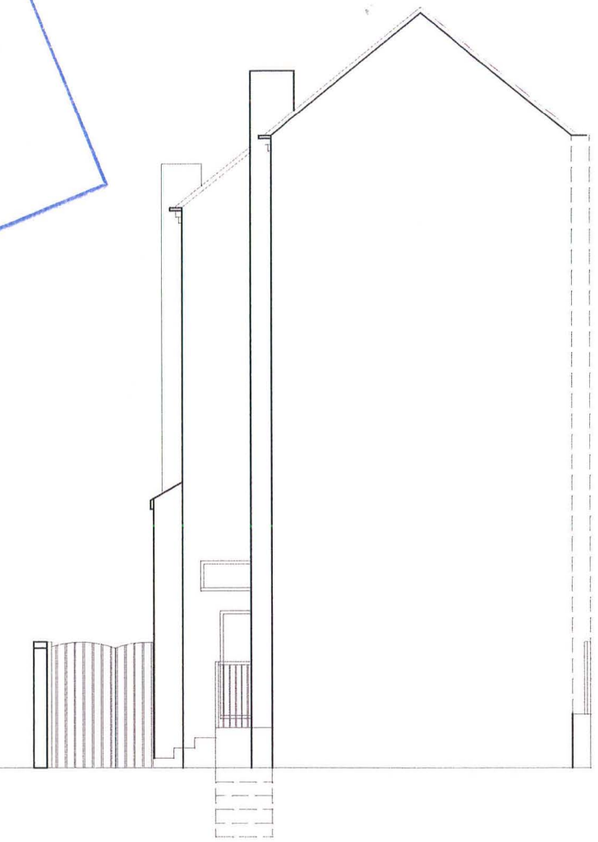

Rear Elevation

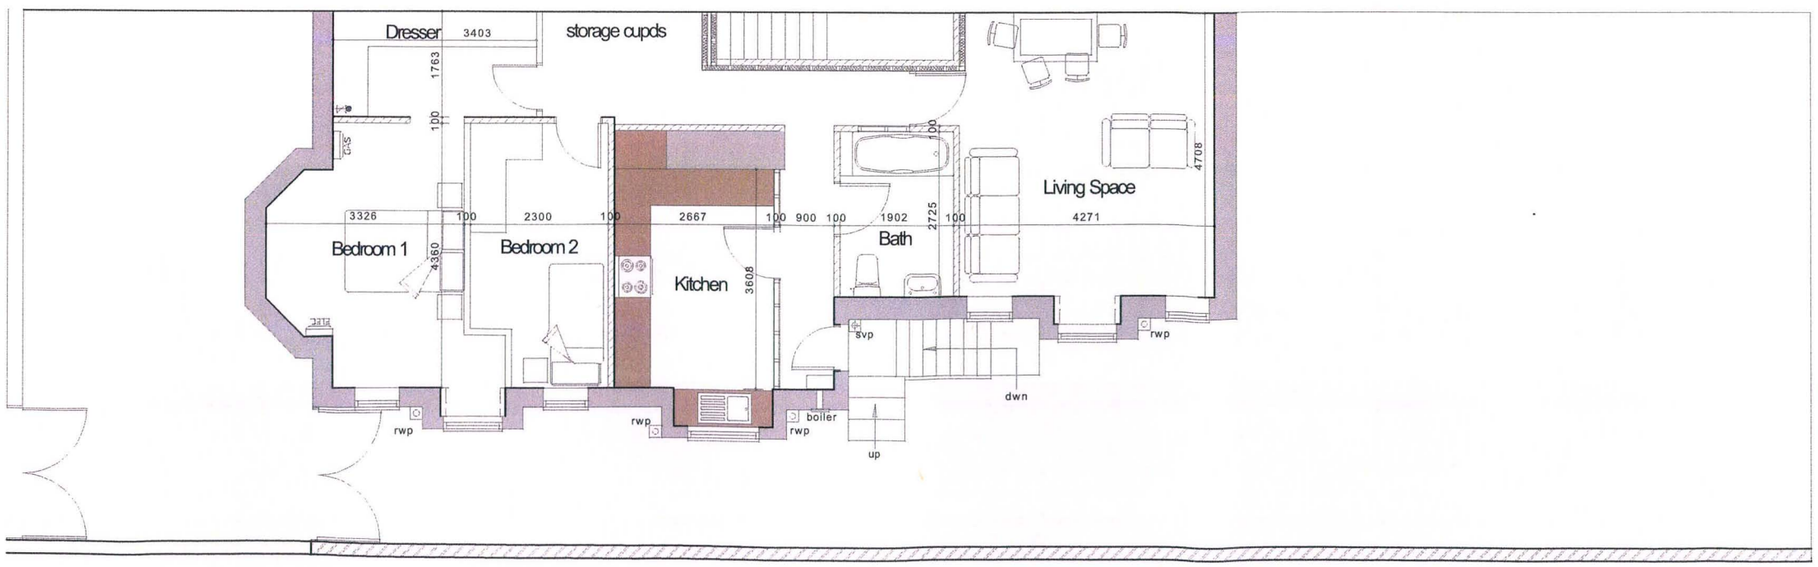

Basement Floor Plan

PLANNING AND BUILDING CONTROL
15 JUN 2012

Change of Use @
46 Bignor St,
Cheetham Hill
Manchester.M8 0SE


Mr & Mrs Shah.

Proposed Plans & Elevations

Date: Mar 12
Scale 1:100
Dwg 34-Bign-02A




Side Elevation

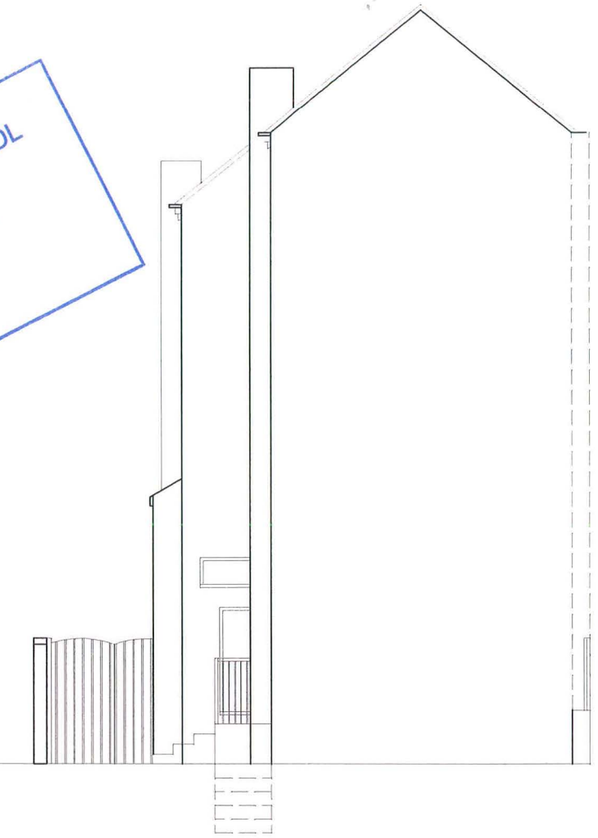

Rear Elevation

PLANNING AND
BUILDING CONTROL
15 JUN 2012

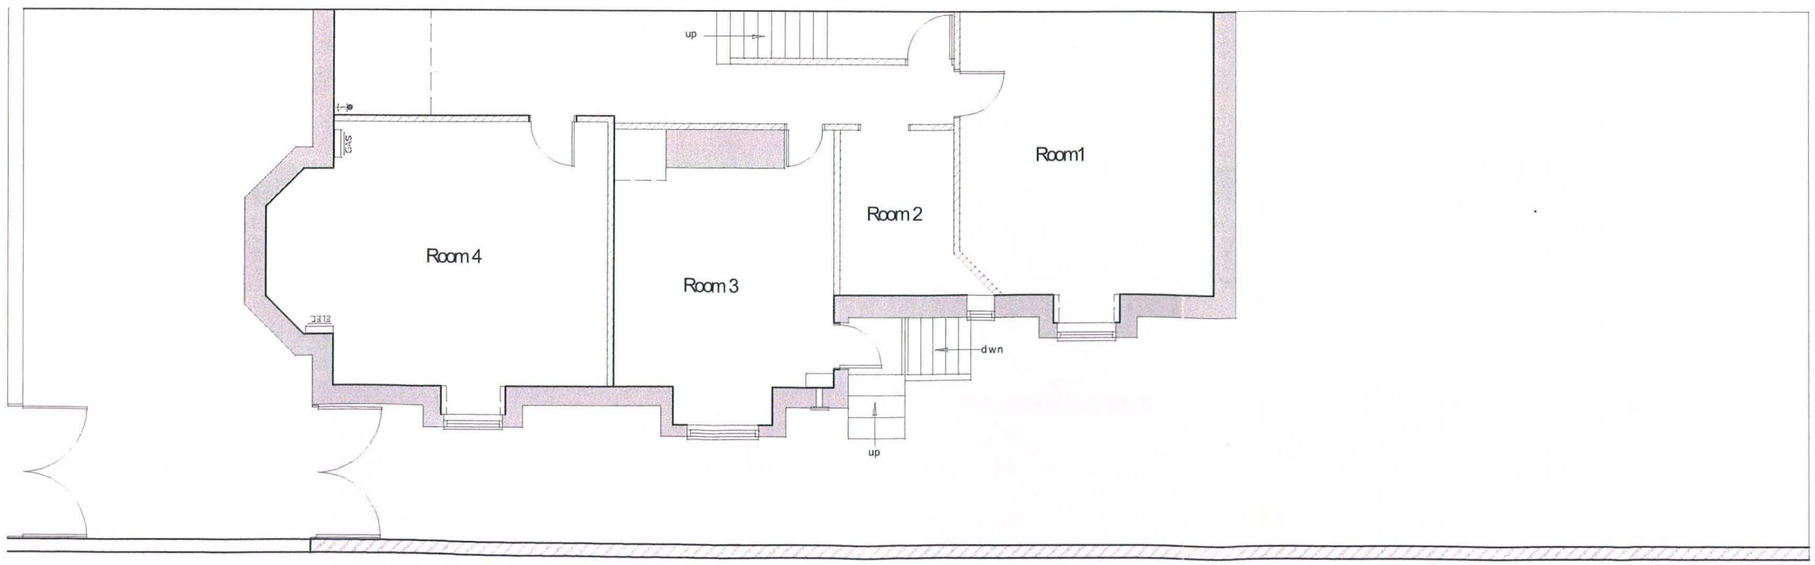

Basement Floor Plan


Change of Use @
46 Bignor St,
Cheetham Hill
Manchester.M8 0SE

Mr & Mrs Shah.


Existing Plans & Elevations

Date: Mar 12
Scale 1:100
Dwg 34-Bign-01A


EXISTING & PROPOSED FLOOR PLAN LAYOUTS

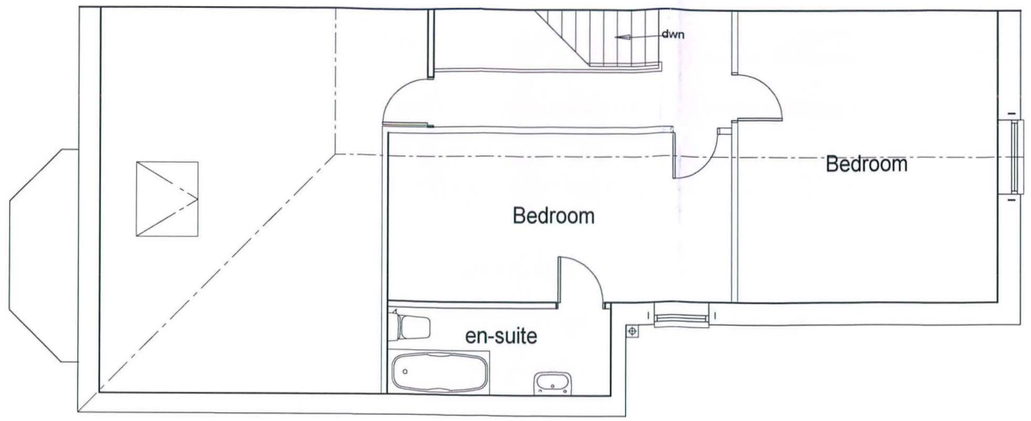

Second Floor Plan

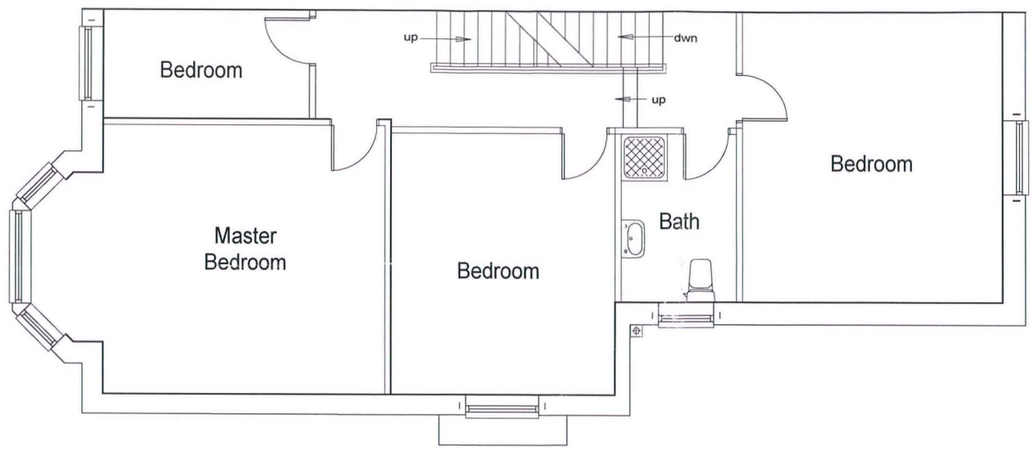

First Floor Plan

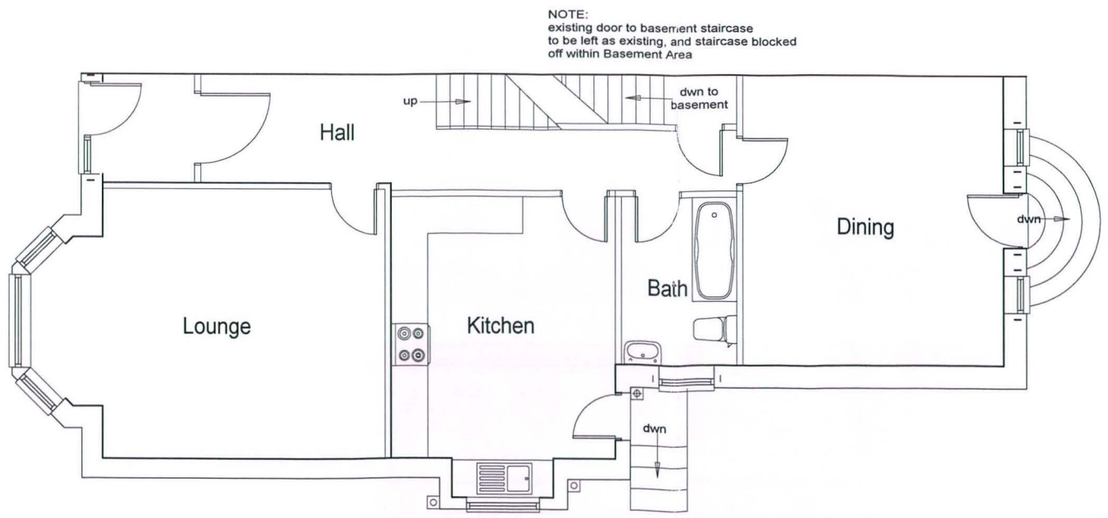

Ground Floor Plan

PLANNING AND BUILDING CONTROL
07 JUN 2012

Change of Use @
46 Bignor St,
Cheetham Hill
Manchester.M8 0SE

Mr & Mrs Shah.

Existing & Proposed
Upper Floor Plans

Date: Mar 12
Scale 1:100
Dwg 34-Bign-05

Existing plock paved garden space to become shared with new basement apartment

Existing Boundary Wall

Existing Bin Storage

New Dwelling Entrance

Proposed Bin Storage

46

existing gates

existing gates

Footpath

On Street Parking

Bin Zone For Collection

9231

Bignor Street

On Street Parking

Footpath

PLANNING
ACK'D
REPLIED
REC'D
M
M
M
DATE
ACTION

Change of Use @
46 Bignor St,
Cheetham Hill
Manchester.M8 0SE

Mr & Mrs Shah.

Proposed Siteplan/
Roofplan

Date: Mar 12
Scale 1:200
Dwg 34-Bign-03A