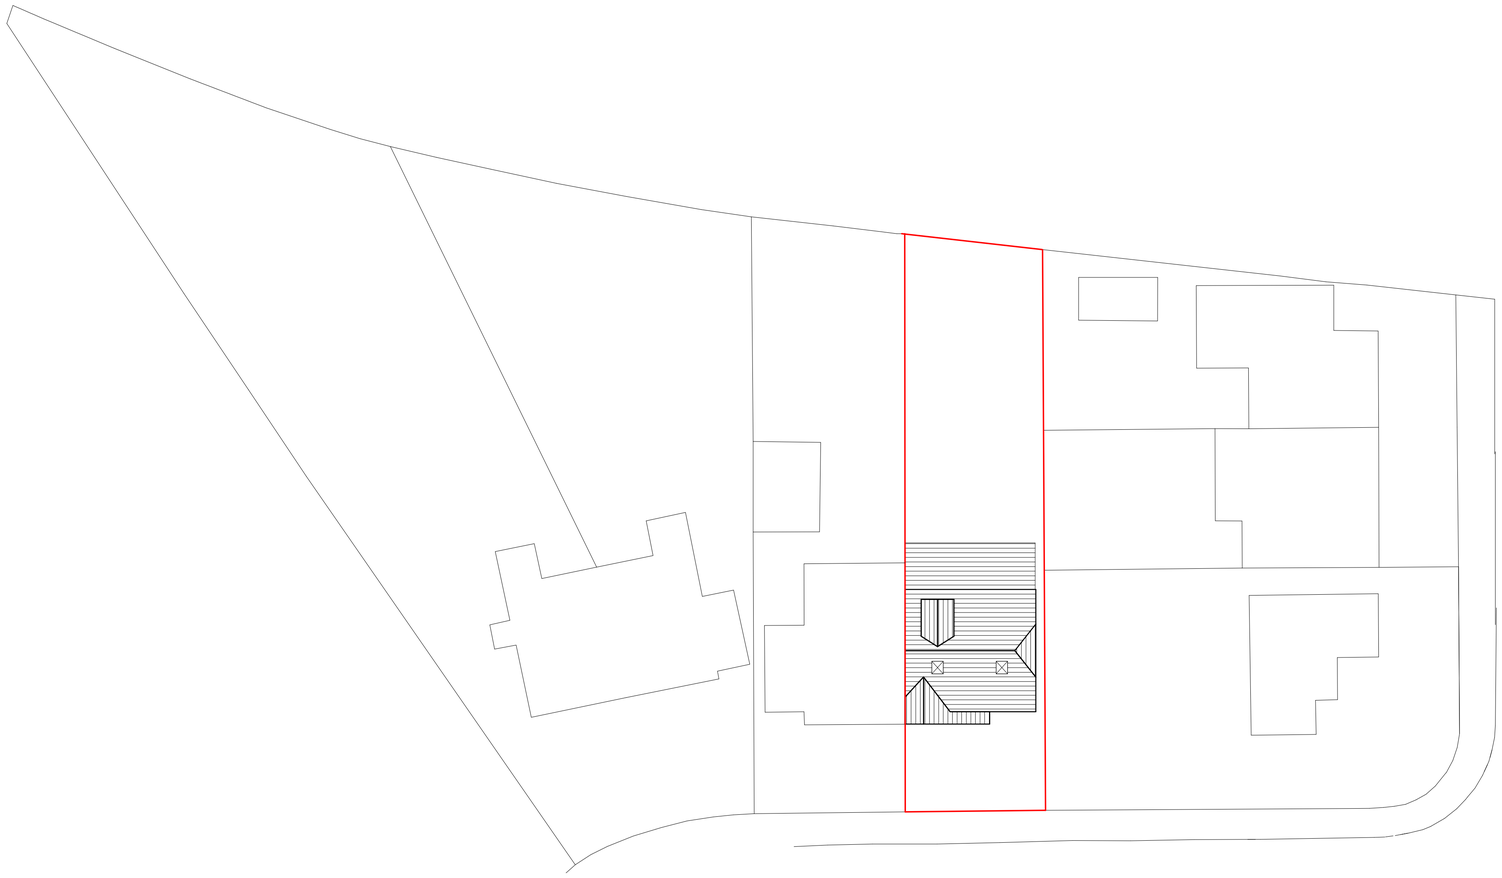

1 Site

1 : 200

FOR APPROVAL

Rev.	Amendment	Date
A	ISSUED FOR PLANNING APPROVAL	26.07.13

Project
ROOF EXTENSION
2 REDLAND CRESCENT, CHORLTON, M21 8DL

Client
MR & MRS M GRAHAM

Title
Site Plan

Date	File Ref	Scale
		1 : 200@A1

Project **Project Number**

Project **007** A