
rev	date	initials	revision	checked
*	24/06/11	oc	FIRST ISSUE	BM
A	27/06/11	oc	revised layout following clients comment	BM
B	28/06/11	oc	revised layout following clients comment	BM
C	29/06/11	oc	cleaners cupboard relocated	BM

Preliminary

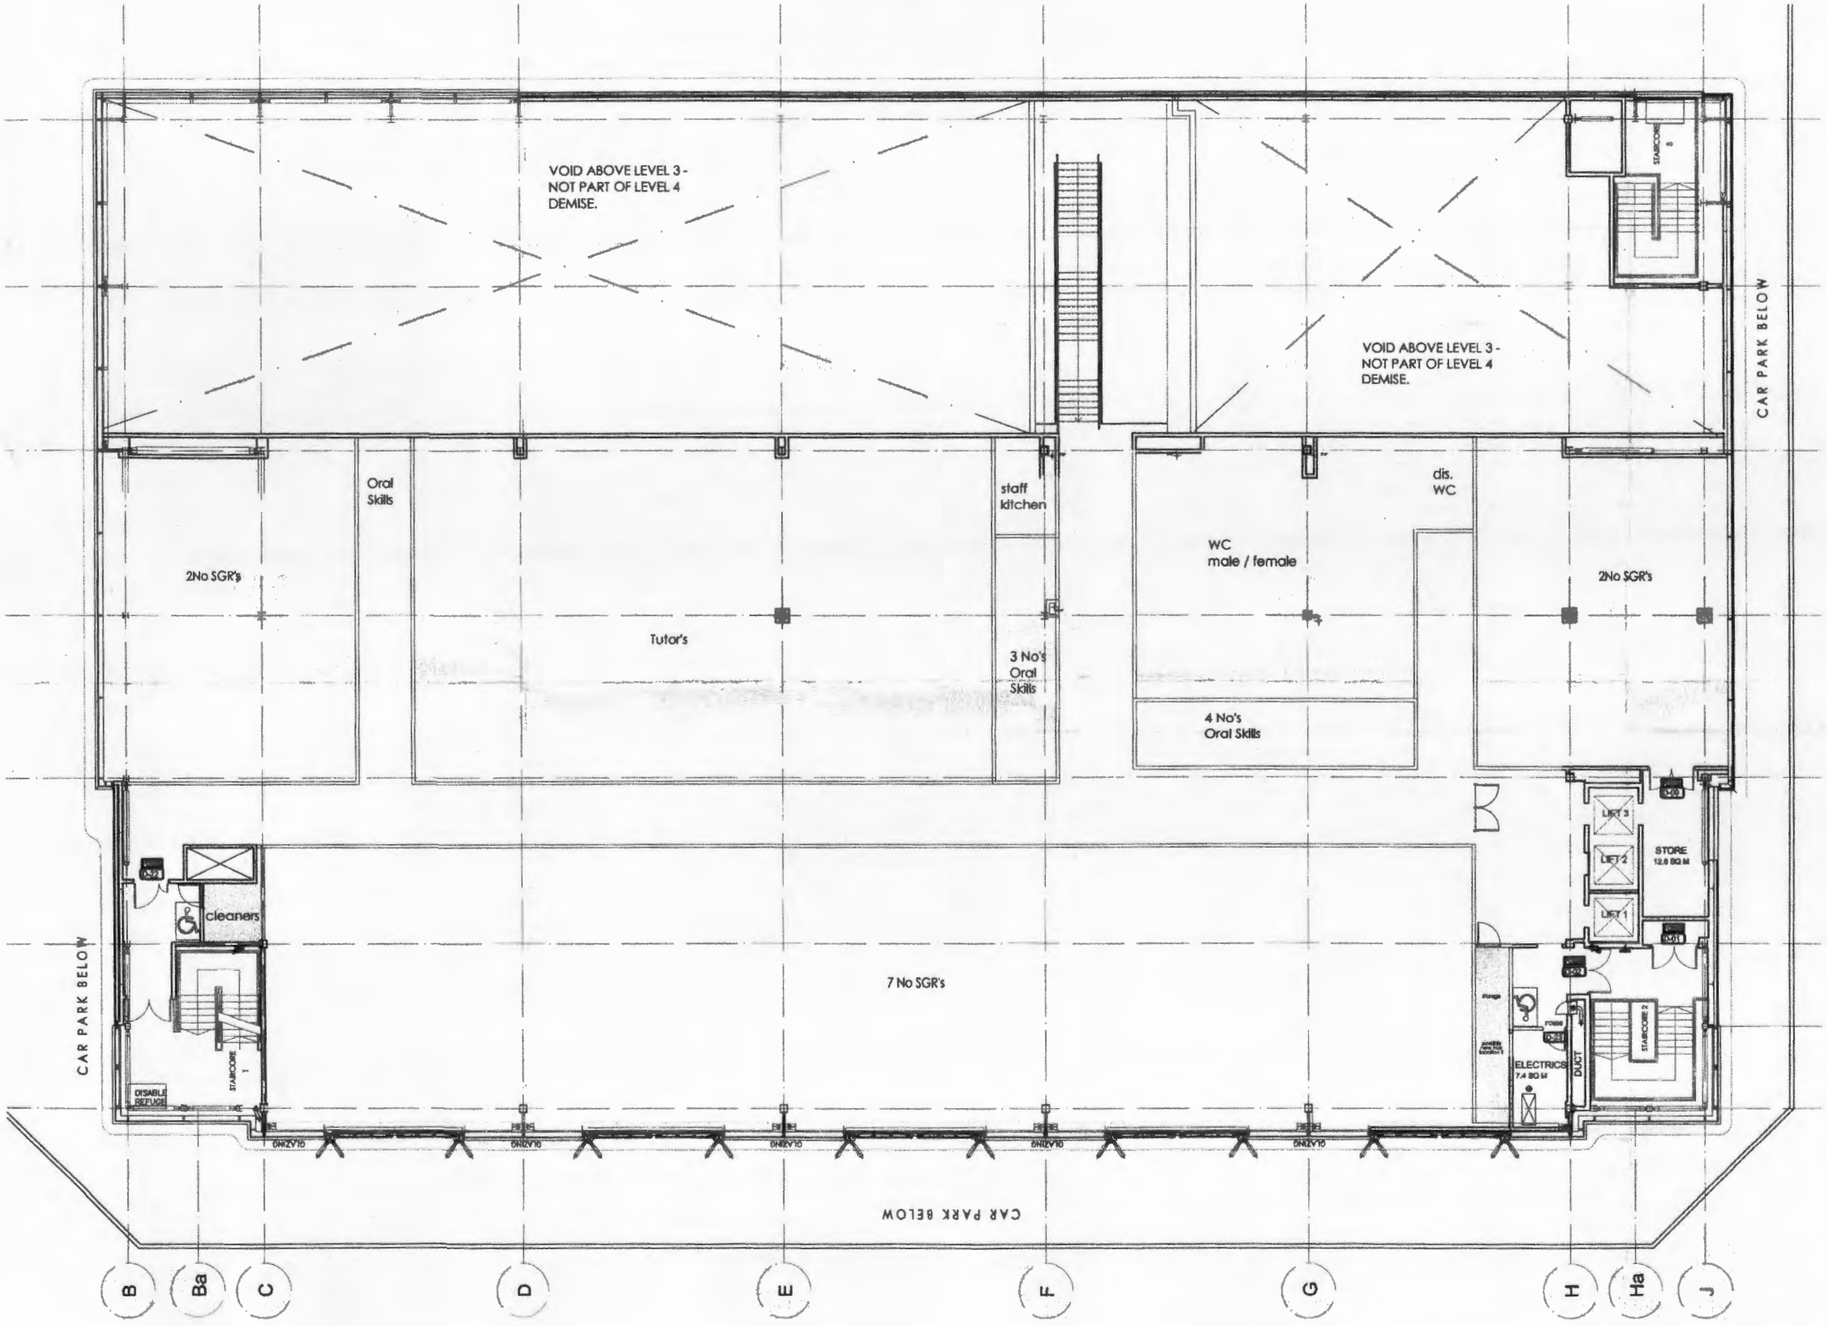

FOURTH FLOOR PLAN

Client
THE COLLEGE OF LAW

Project
The College of Law
Manchester
2 New York Street

Title
Fourth Floor Plan

Proposed

Drawing No	Rev	Drawn	Date	Scale
11018 /AP(2)14	C	oc	31/05/2011	1/100 @A1

PLANNING AND BUILDING CONTROL
11 OCT 2013

GAUNT FRANCIS
Architects
London & Cardiff
1 Cavendish Place | London W1G 0QF | T: 020 7631 3993 | W: GauntFrancis.co.uk