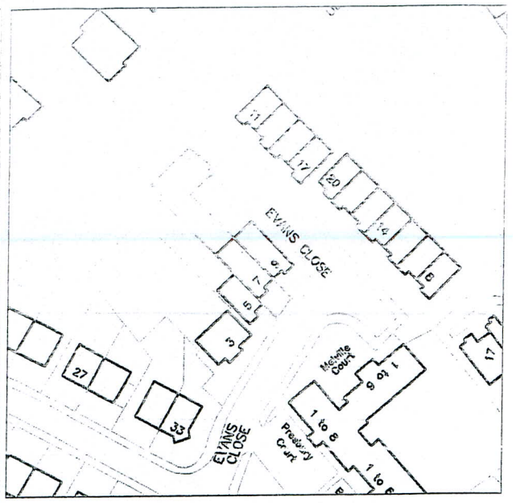

Site Location Plan scale 1:1250

PLANNING AND BUILDING CONTROL
09 SEP 2013

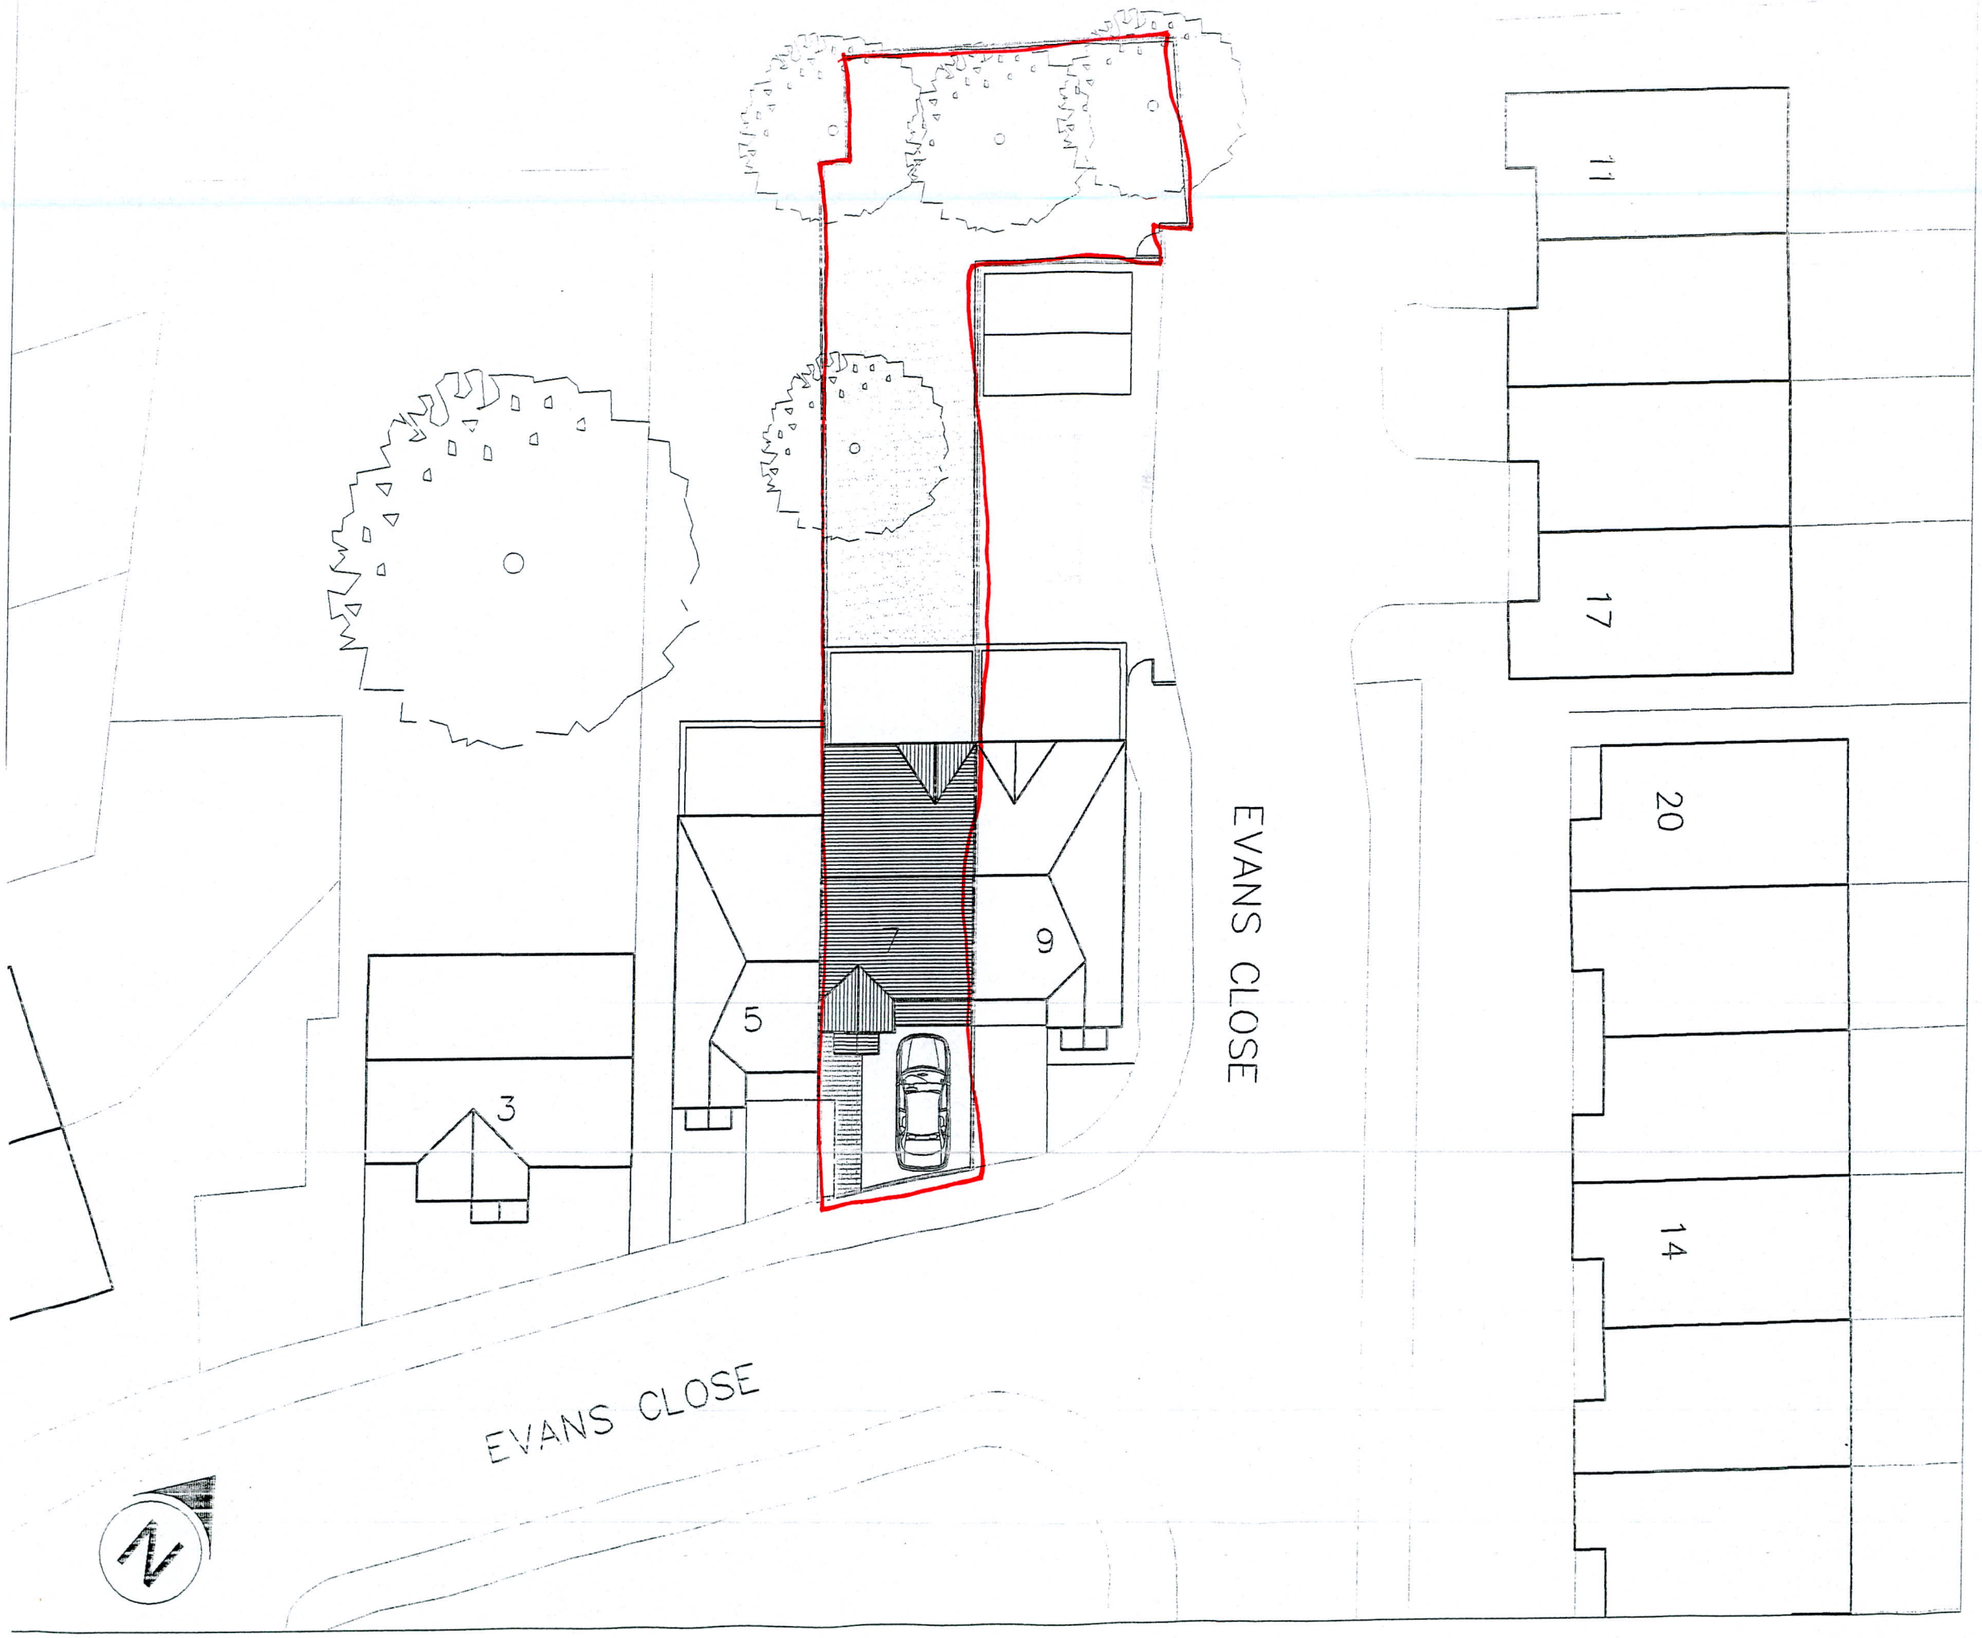

Site Plan - Existing scale 1:200 @ A3

DRAWING NO.	Drawn
AC-163-014	JD
	Checked

ING AND
09 SEP 2013

ARCHITECTURAL CONSULTANTS

5 Scarisbrick Avenue. Didsbury. M20 6EU. Tel:- 0161 4454896 - 07511908852 Justin.d@virgin.net

CLIENT	CONTRACT	DRAWING	DATE	SCALE	DRAWING NO.	Drawn
DAVID HESKETH	7 EVANS CLOSE DIDSBURY MANCHESTER M20 2SQ	SITE LOCATION PLAN	JULY 2013	11250 1:200	AC-163-014	JD Checked