
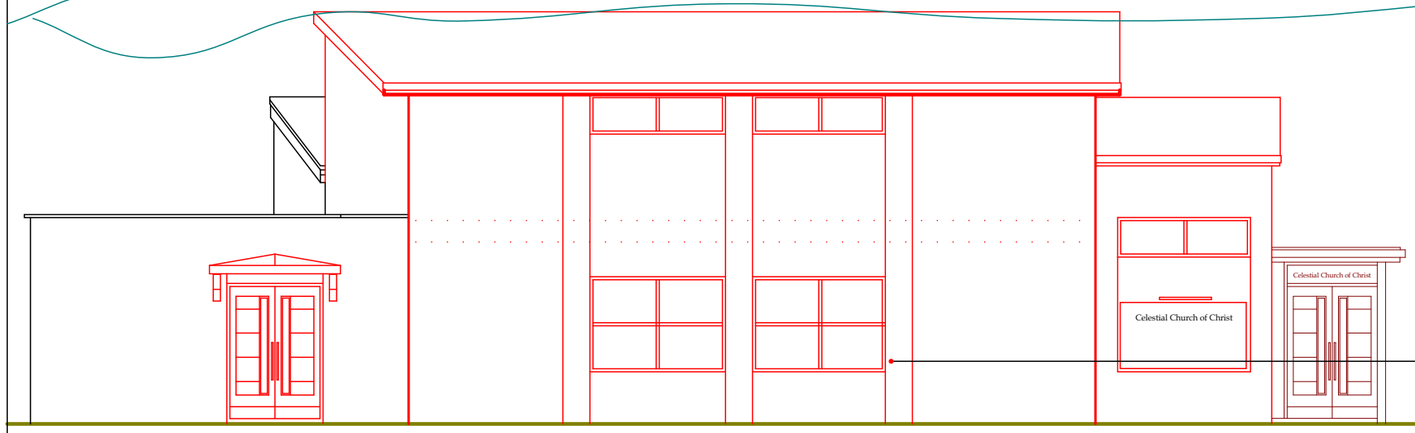



New secondary entrance

Main entrance


EAST ELEVATION

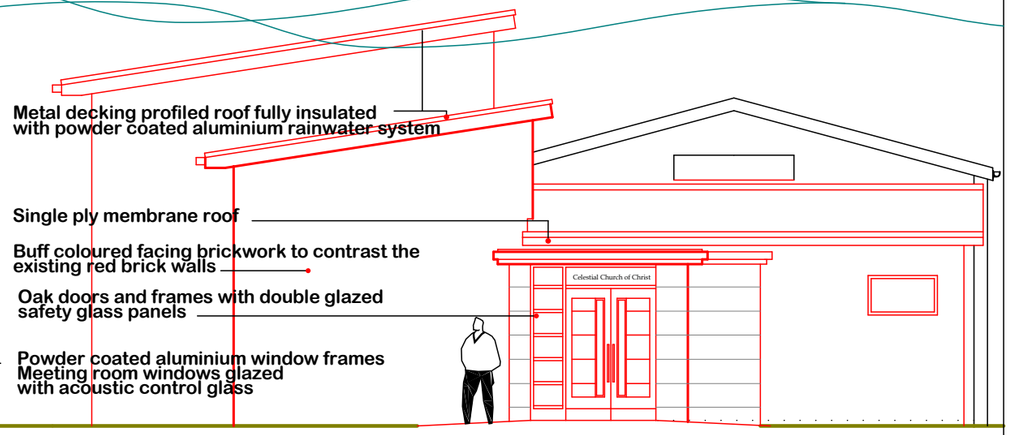


NORTH ENTRANCE ELEVATION

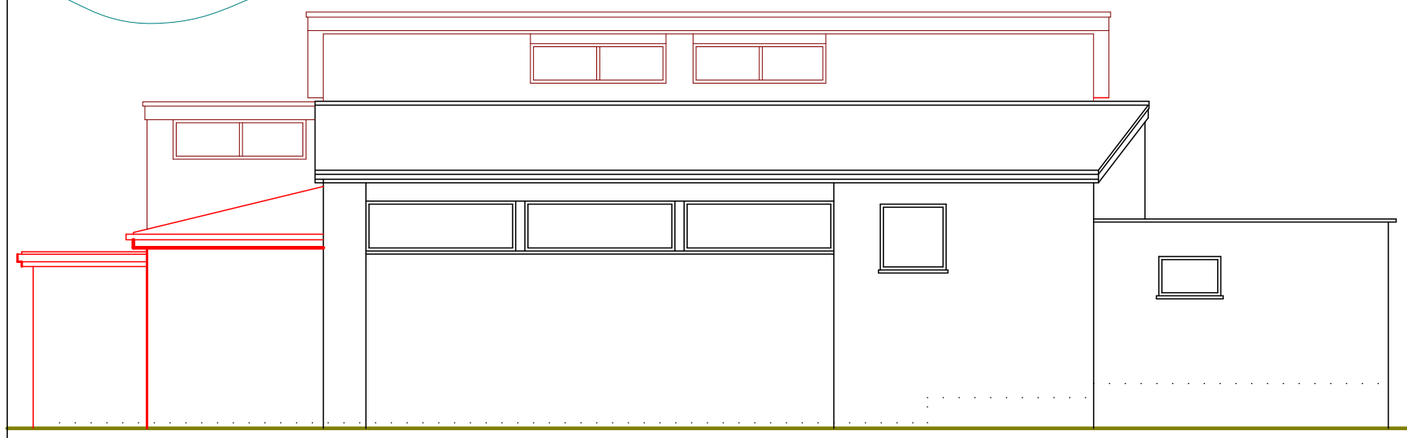

WEST ELEVATION

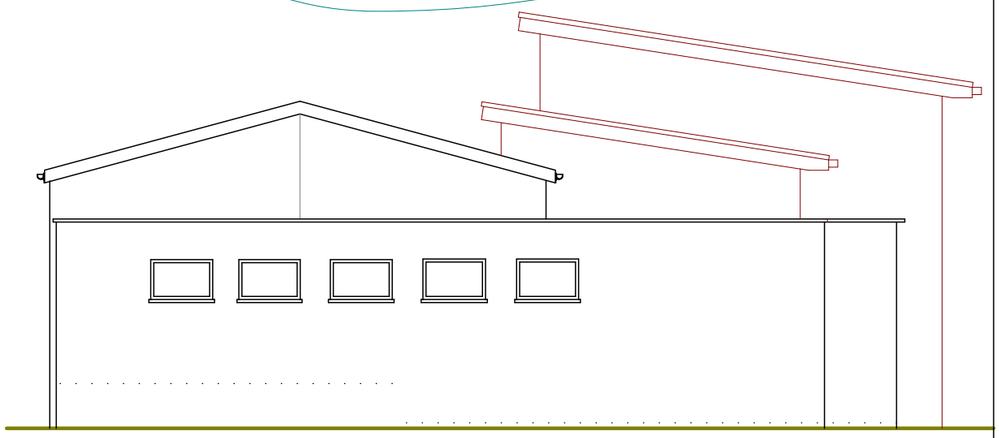

SOUTH ELEVATION

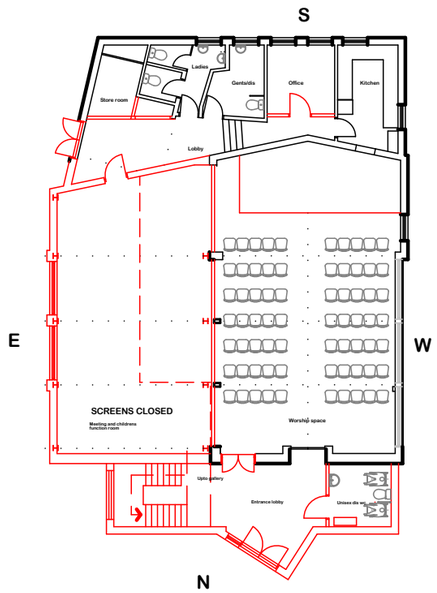

KEY PLAN AS PROPOSED
nts

CELESTIAL CHURCH OF CHRIST	ELEVATIONS
49-51 VERNON STREET M9 5PL	AS PROPOSED
ALAN JAMES HURST. CHARTERED ARCHITECT TEL: 0161 456 1203	AH
SCALE 1:100 at A3	10/623/09