

Roof Covering :- (i) Extension :- Slate to match existing
(ii) Dormer :- Built-up felt covered with limestone chippings

External Wall Facing :- (i) Extension :- Brick to match existing
(ii) Dormer :- Slate to match main roof slate.


No part of the proposed development is to encroach over side boundaries.

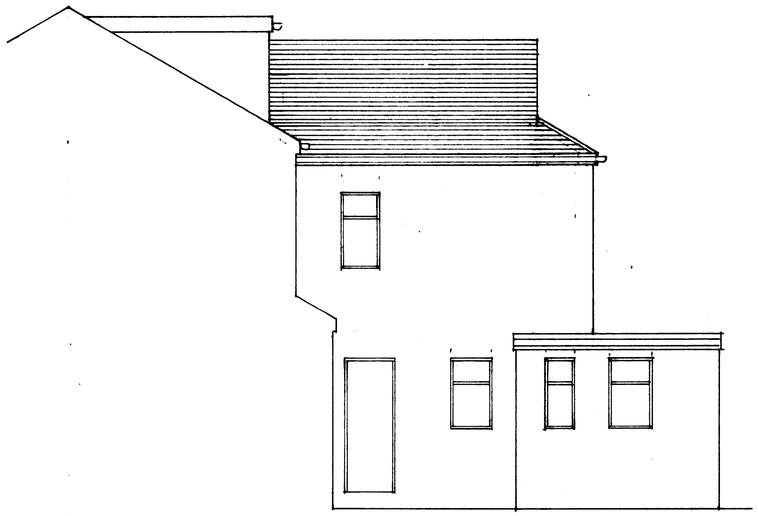


Proposed Side (East) Elevation

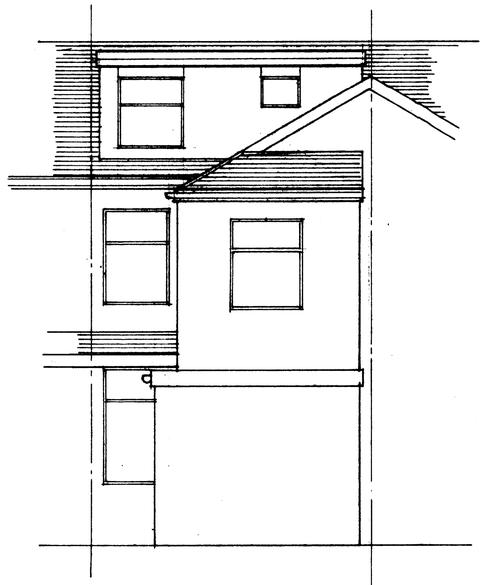


Proposed Rear Elevation

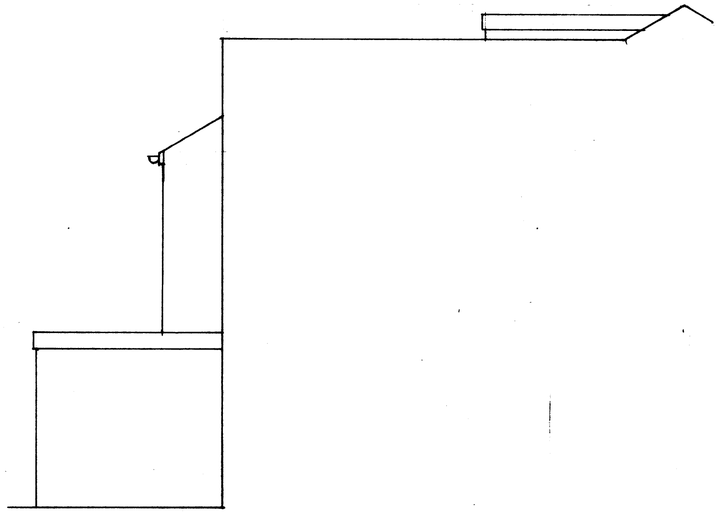


Proposed Side (West) Elevation

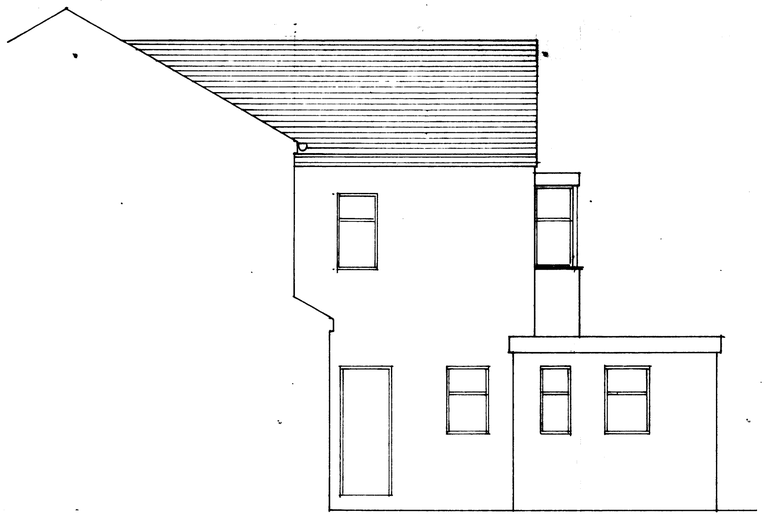


Existing Side (East) Elevation

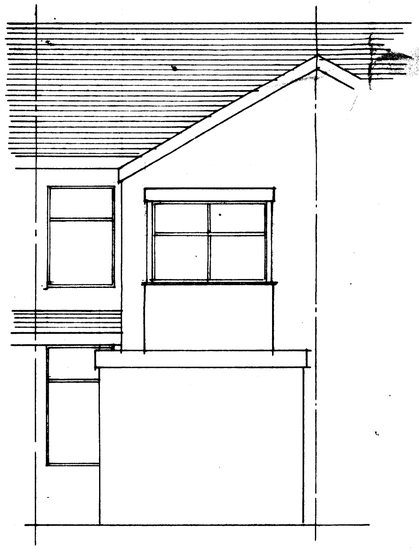

Existing Rear Elevation

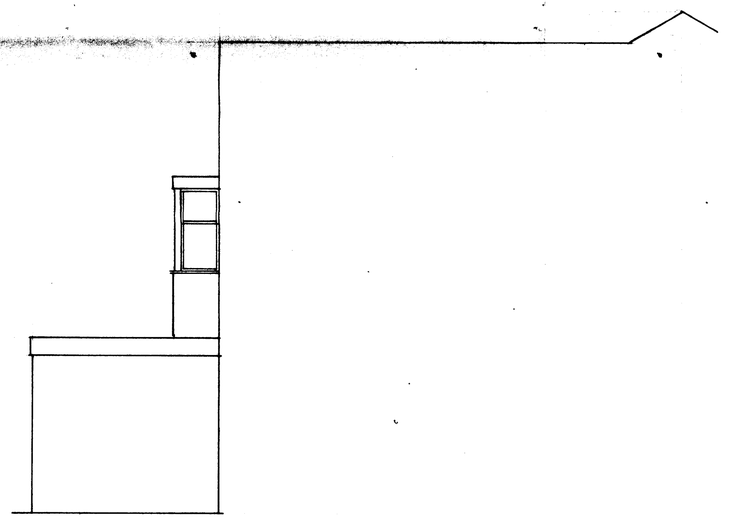

Existing Side (West) Elevation

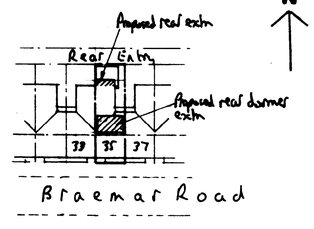

Block Plan Scale 1:500

N

NOTES
All dimensions must be checked on site and not scaled from this drawing.

A	16/9/08	Revised re LPA letter 10/9/08 MJ
	Date	Revisions

© copyright

PLANNING
ACK'D
REPLIED
RECD 17 APR 2008
M
M
M
FOR ACTION

Client
Mr. S. Connell

Job Title
Proposed First Floor Rear Extention and Rear Dormer Extension

35 Braemar Road
Fallowfield
Manchester 086234

Drawing Title
Elevations
(Proposed and Existing)

Scale 1:50

Date March 2008 Drawn by M Barratt

M. & L. A. BARRATT Tel No. 01625 572562

Drg No. 08/0301/03 Rev. A

841 x 594mm A1