


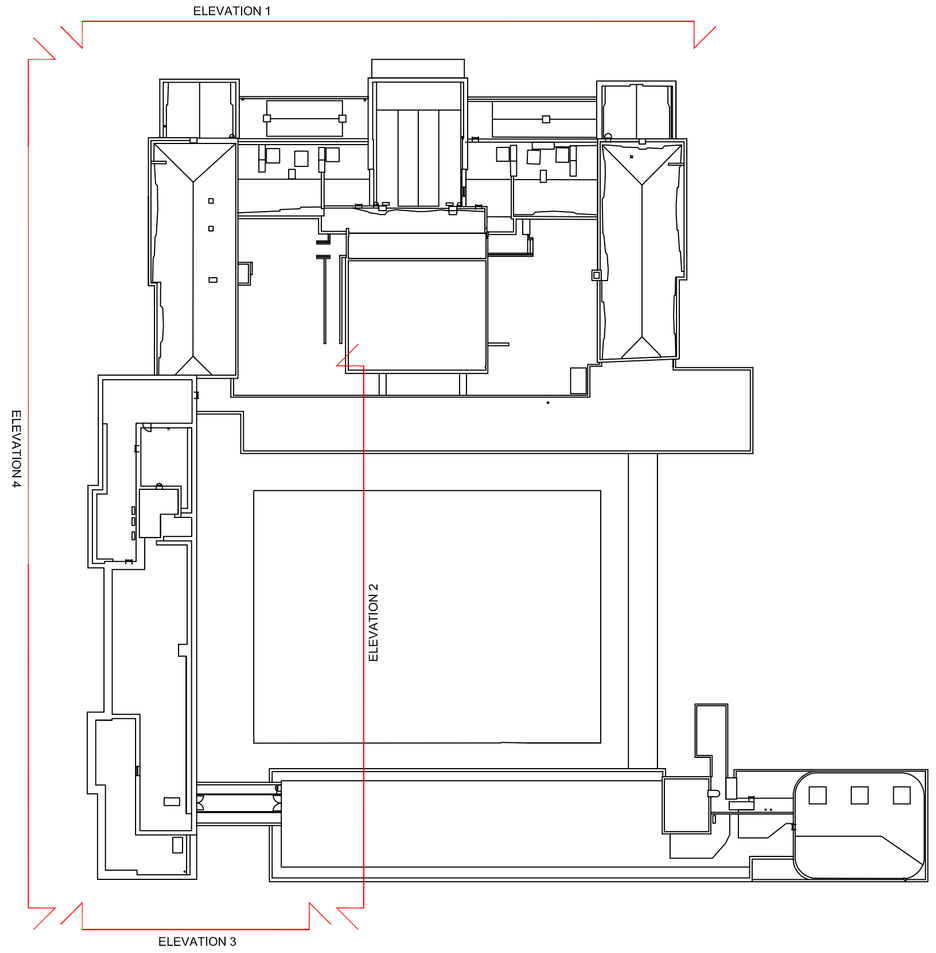


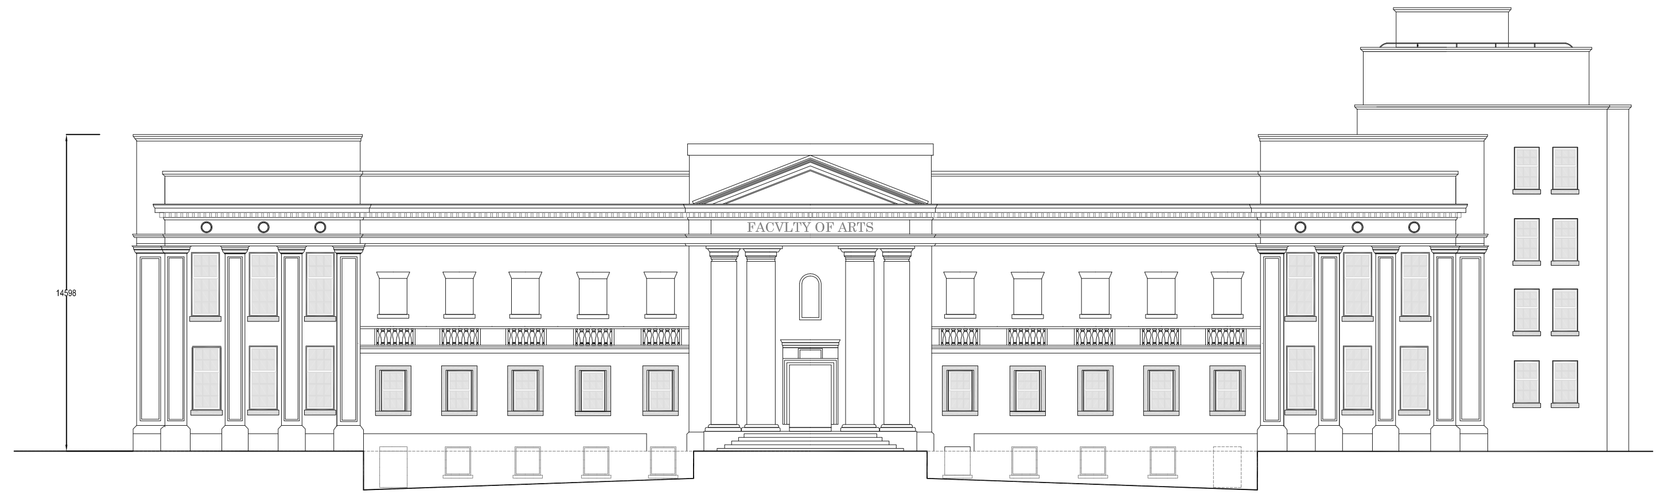


Elevation 1
Scale: 1:200

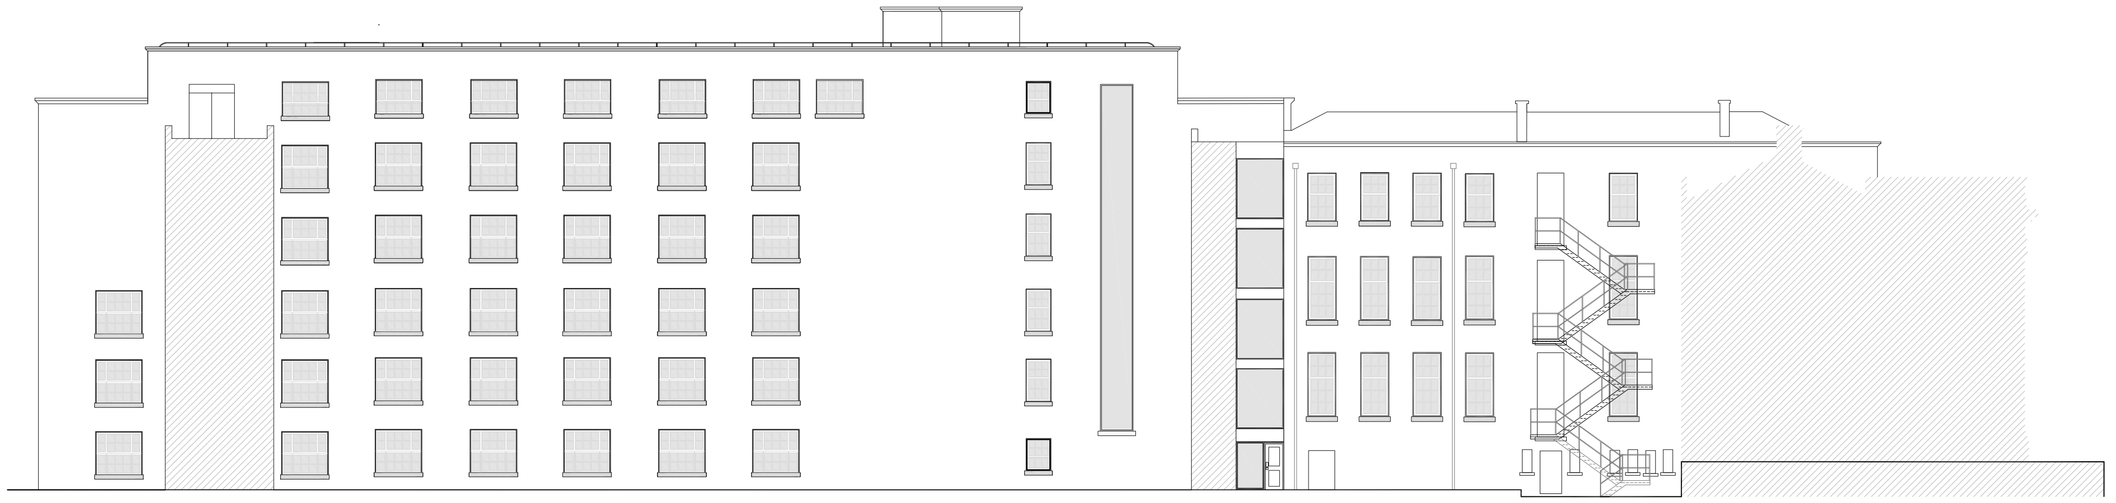

Elevation 2
Scale: 1:200

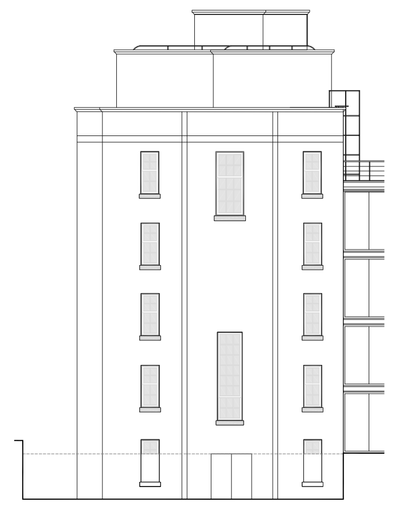

Elevation 3
Scale: 1:200

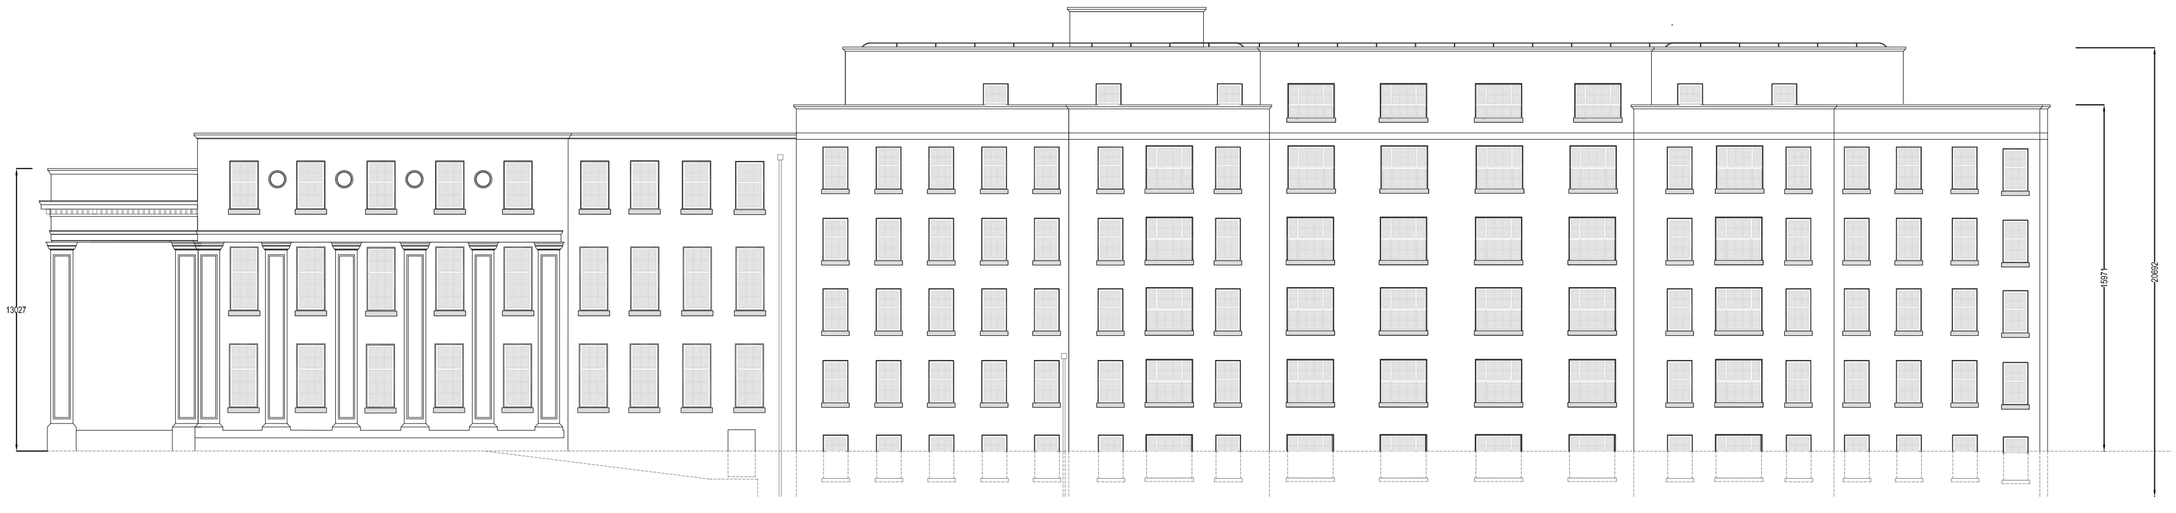

Elevation 4
Scale: 1:200

RLB | Rider Levett Bucknall

DO NOT SCALE THIS DRAWING, CHECK ALL DIMENSIONS ON SITE

This drawing is to be read in conjunction with all relevant specifications and drawings issued. For discrepencies or ommissions contact Rider Levett Bucknall.
The contractor is to check and verify all building and site dimensions and check levels before work commences

© Rider Levett Bucknall UK Limited.

Date:	Revision:	Dr:

Client: UOM

Drawing Issue: PLANNING

Project: SAMUEL ALEXANDER LTM WORKS PROJECT

Drawing Title: CLASSICS/WEST BLOCK PROPOSED ELEVATION

Scale:	Drawing Nr:		
1:200@A1	5086-054-PL006		
Revision:	**Drawn:**	**Authorised by:**	**Date:**
-	HC	SC	06.08.12

Drawing Ref: 5086-054-PL006

8 Exchange Quay
Salford Quays
Manchester
United Kingdom
M5 3EJ

Tel : +44 (0)161 868 7700
Fax : +44 (0)161 868 7701
Email : first.surname@uk.rlb.com
WEB : www.rlb.com

RLB | Rider Levett Bucknall

Drawing Nr: 5086-054-PL005
Drawing Title: PROPOSED ELEVATIONS
Project: SAMUEL ALEXANDER
Client: UOM