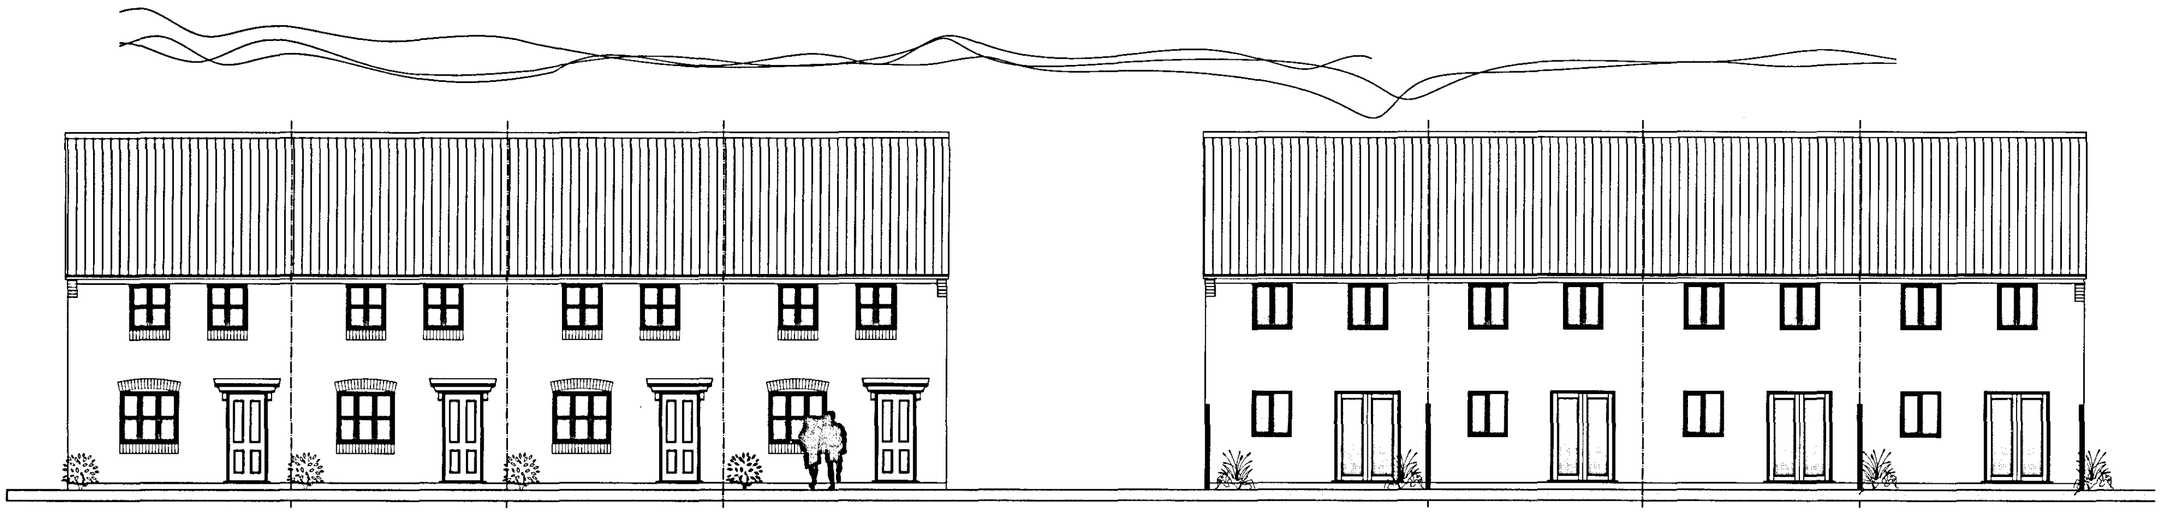

FRONT ELEVATION

REAR ELEVATION

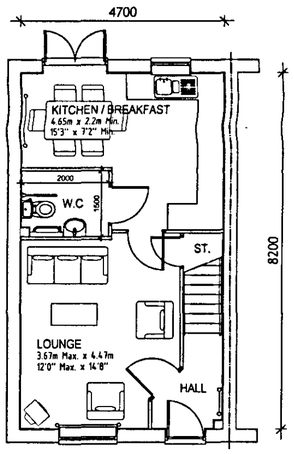

GROUND FLOOR

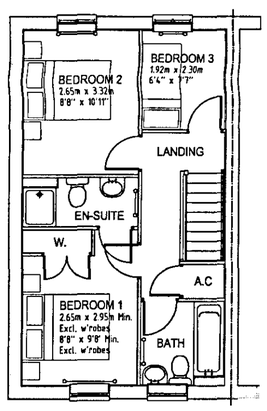

FIRST FLOOR

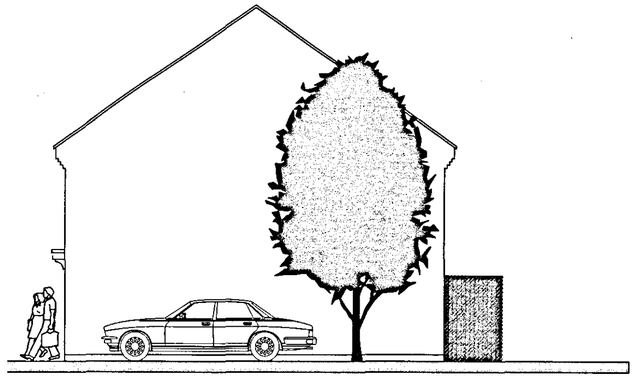

SIDE ELEVATION

TYPE 06.3201 TERRACE

PLOTS 144-146, 259

3 BED DWELLING 830ft²

PLANNING DRAWING 1:100

BLOOR HOMES®

Building for the Future bloorhomes.com

WAYLAND ROAD SOUTH, GORTON