
NOTE:DO NOT SCALE FROM THIS DRAWING.ALL DIMENSIONS TO BE CHECKED ON SITE.TO BE READ IN CONJUNCTION WITH ALL RELEVANT CONSULTANTS DOCUMENTATION

SECTION-AA

SECTION-AA

PLANNING
ACK'D
REPLIED
RCD 12 JUN 2008

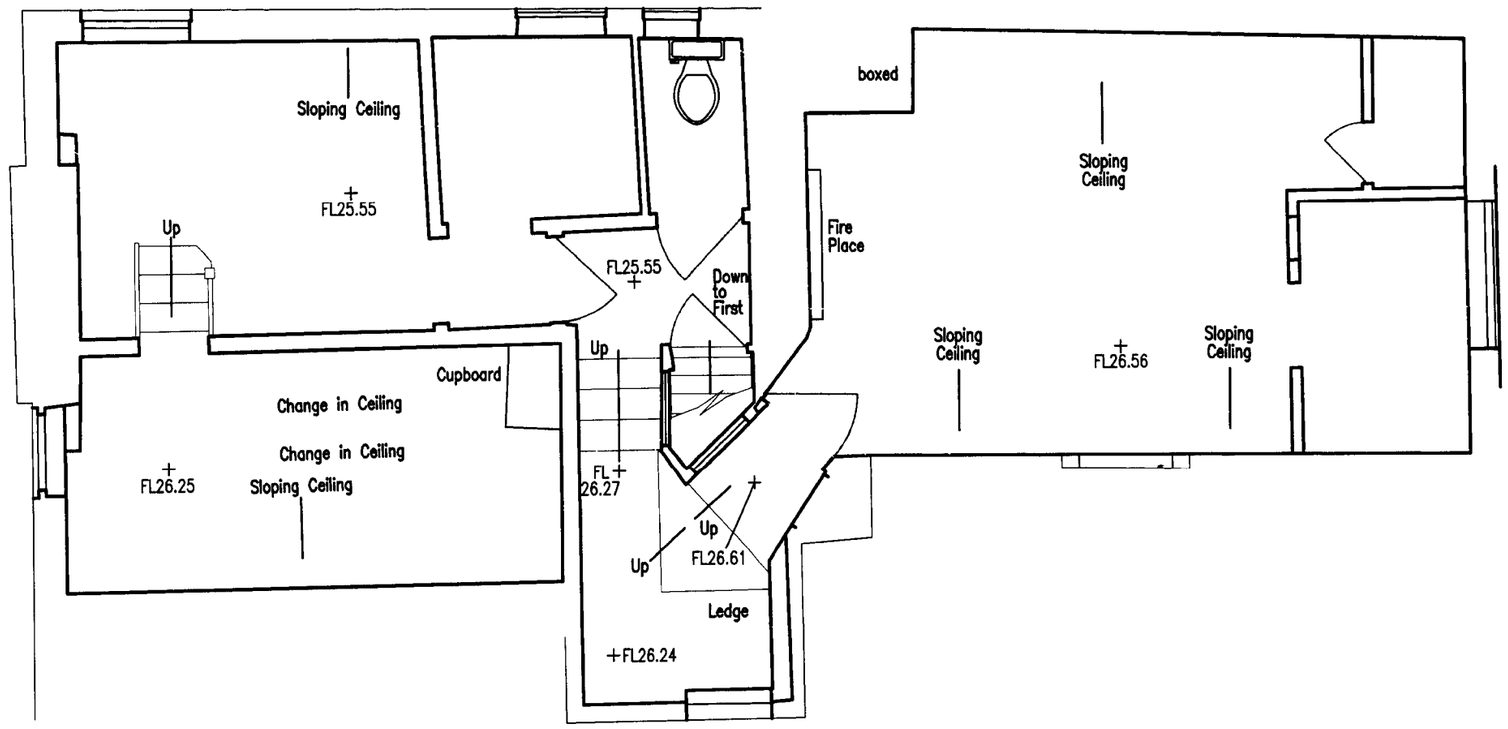


SECTION-AA

SECTION-AA

| revision: | | | | | date: | |
|---|---|---|---|---|---|---|
| client: | project: | | | | drawing: | |
| M & M LEAHY | 7 EGERTON ROAD | | | | EXISTING SECOND FLOOR PLAN | |
| project no: | drawing no: | revision: | drawn: | checked: | date: | scale @ A3 |
| 4680 | PS4-05 | | DS | | 11.06.08 | 1:50 |

street design partnership
architects

16 brewery yard deva centre trinity way salford m3 7bb t:0161 834 7262 f:0161 834 7112 e:info@street-design.net