EXISTING PLANS & ELEVATIONS

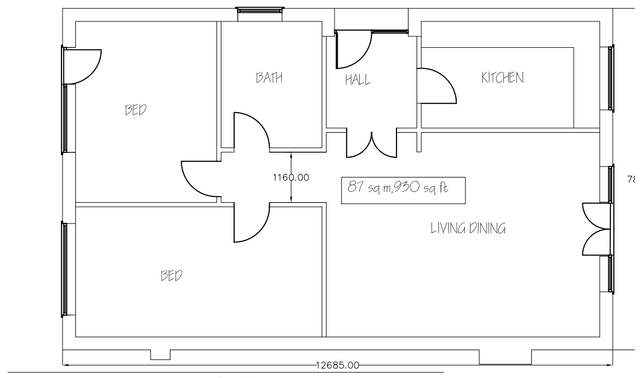

ground floor plan



LOCATION PLAN 1/1250

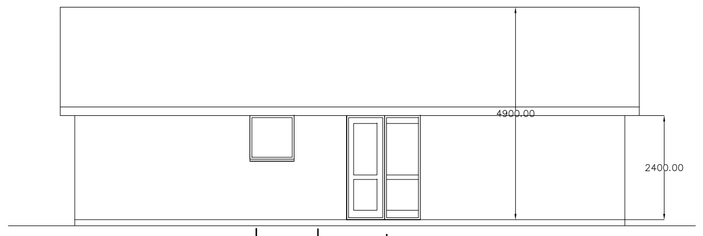

side elevation

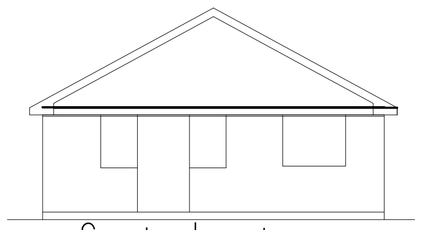

front elevation

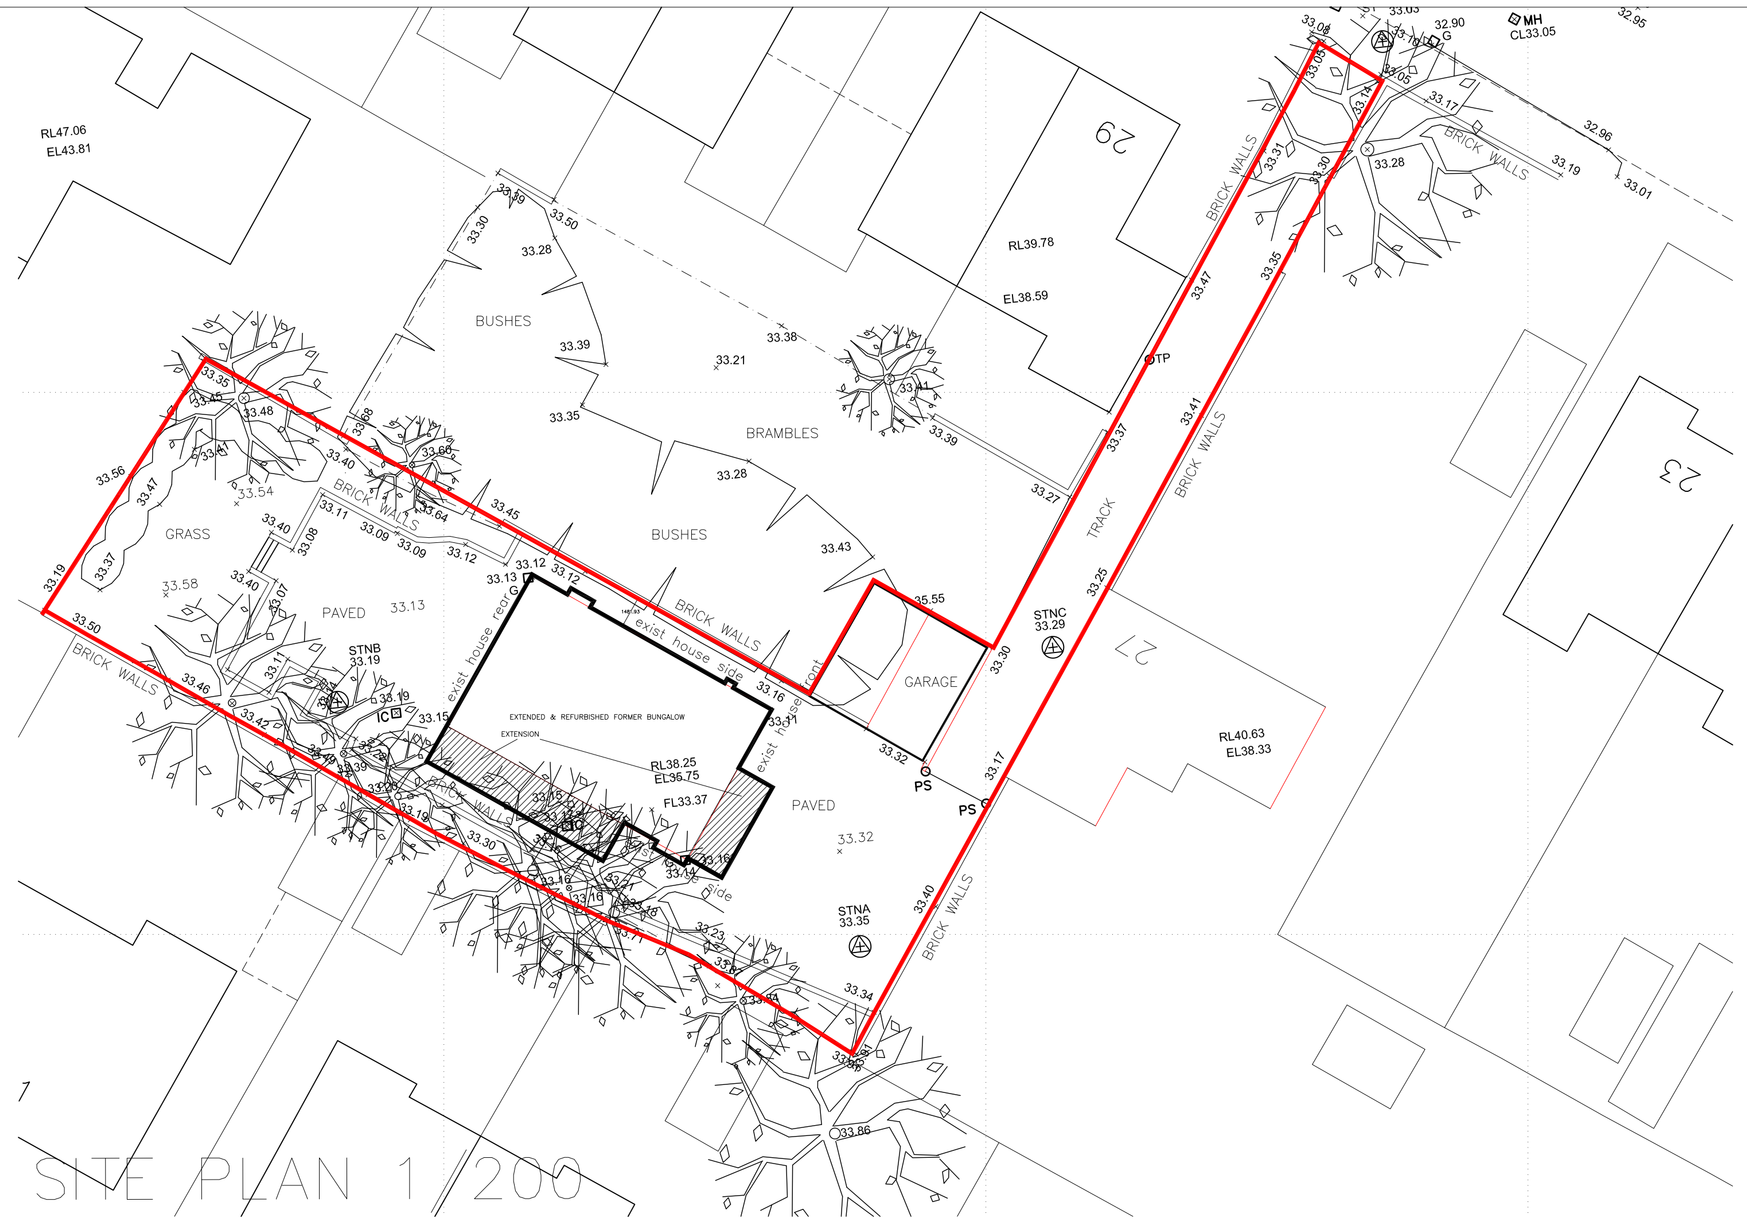

SITE PLAN 1/200

PROPOSED PLANS & ELEVATIONS

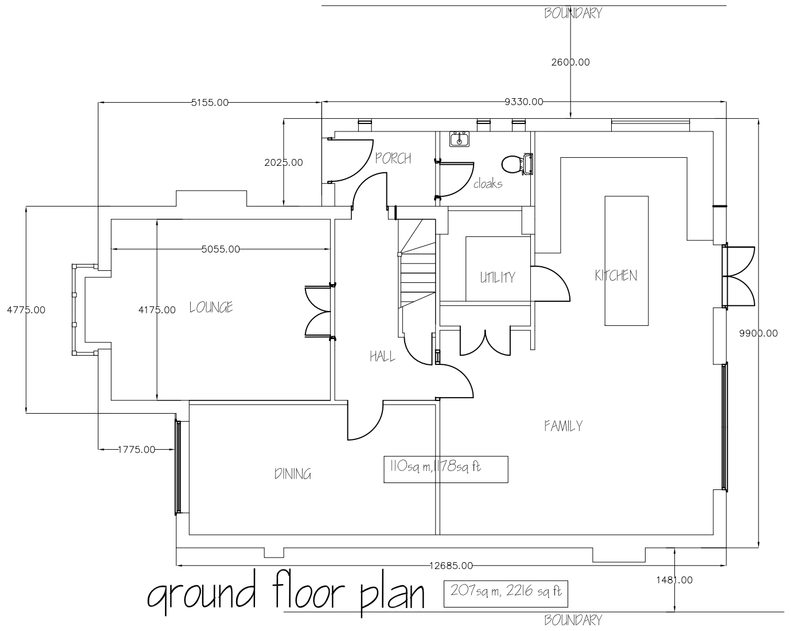

ground floor plan 207sq m. 2226 sq ft.

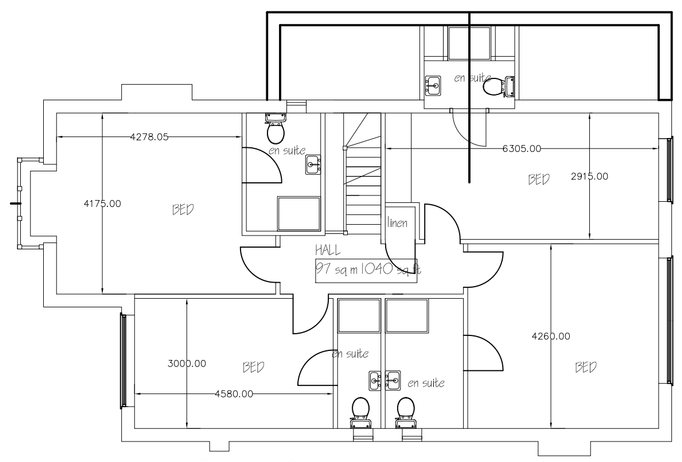

first floor plan

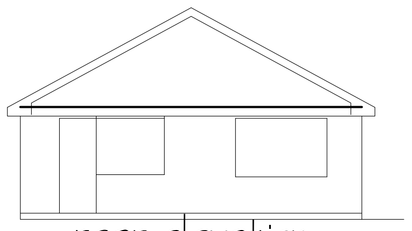

rear elevation

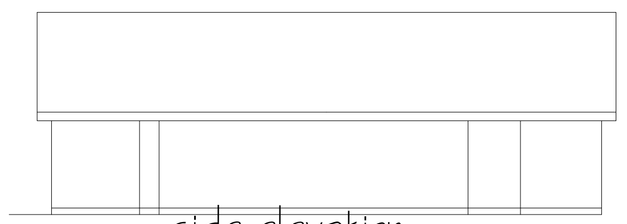

side elevation

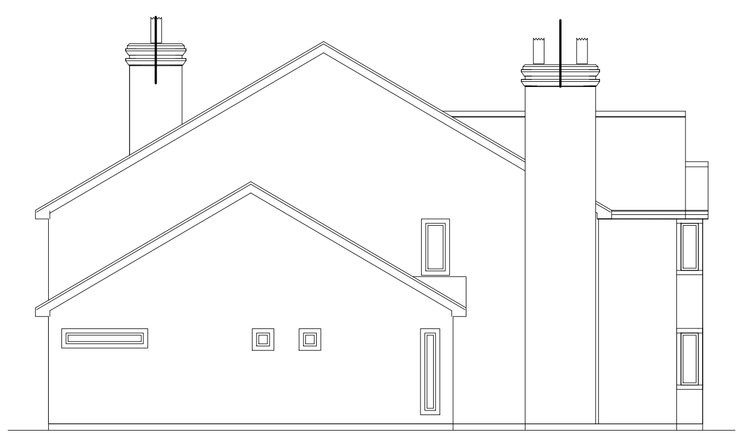

side elevation



front elevation

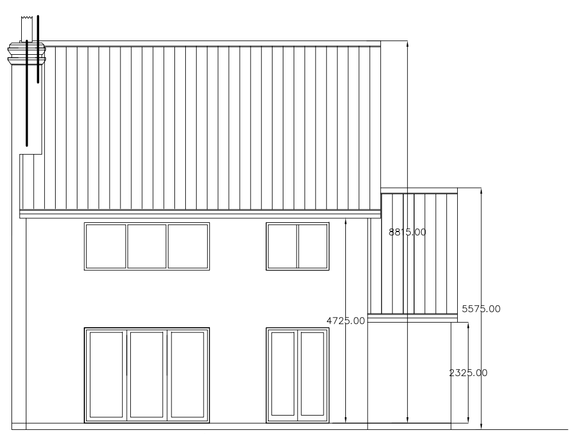

rear elevation



side elevation

SCALE 1/100 1/50
DATE JUNE 2011
DRAWN
CHECKED
CLIENT

TITLE

PROPOSED RESIDENTIAL DEVELOPMENT ON LAND
81A PALITINE ROAD,DIDSBURY. MANCHESTER

PLANS AS PROPOSED

DRAWING No.
0.01