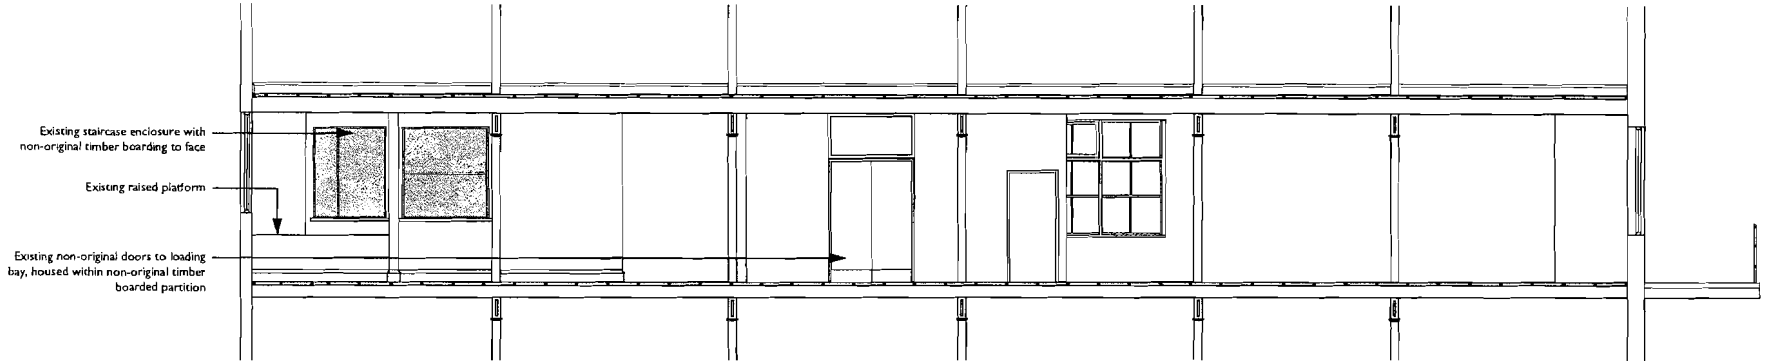

Section A-A

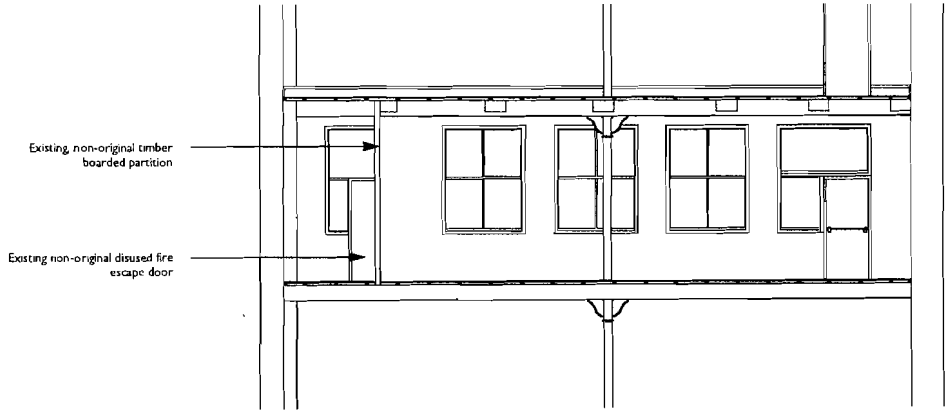

Section B-B

0 - 1 MAY 2008
REC'D
DATE

description	date	rev

AMAZON HOUSE - MANCHESTER

Existing Section
Ground Floor

scheme 122
no E(300)
rev
scale 1:100@A3
date 08/04/08
drawn SCD

makinarchitecture
URBAN ARCHITECTS & DESIGNERS

www.makinarchitecture.com
t 0161 2260051 f 0161 2283442

DO NOT SCALE FROM THIS DRAWING
DIMENSIONS TO BE CHECKED ON SITE

SK sketch P proposed T tender C construction AB onbuilt

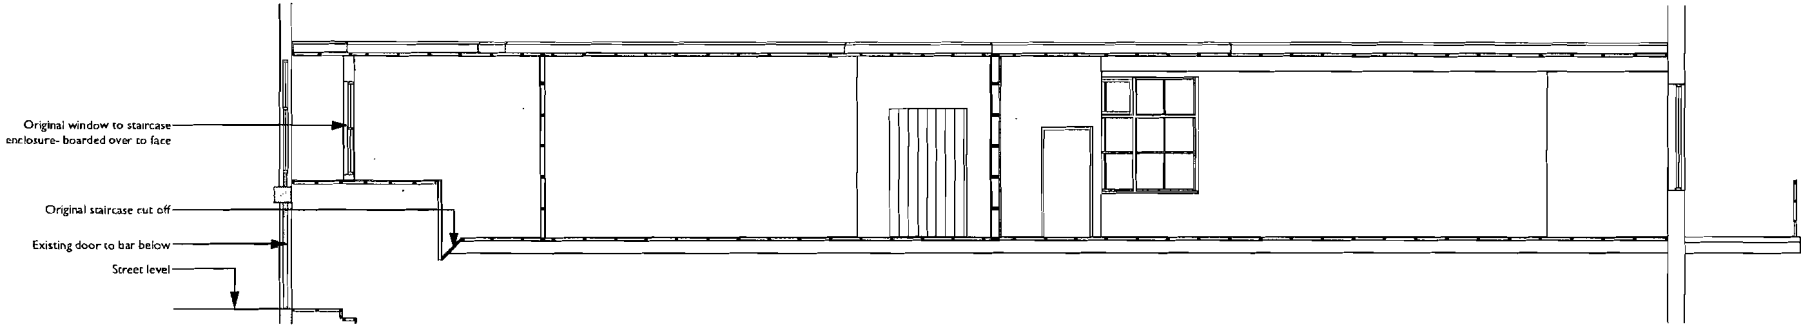

Section C - C

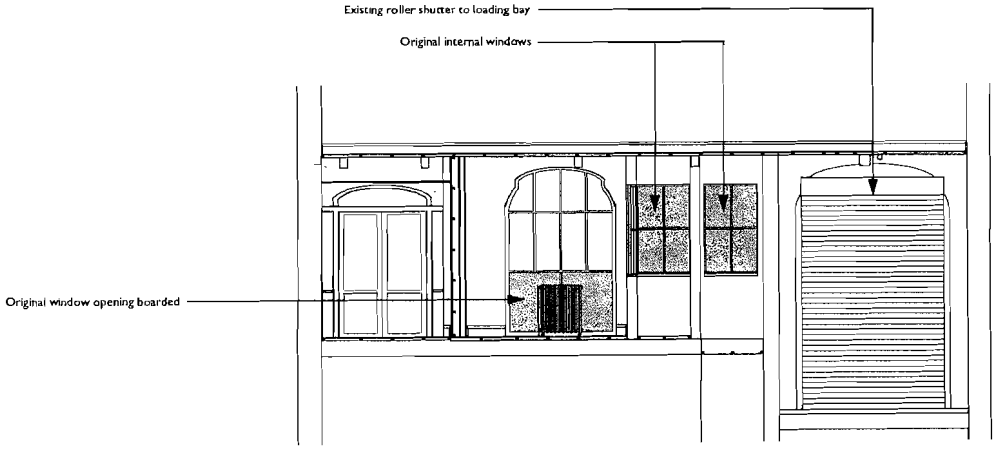

Section D - D

- 1 MAY 2008
INIT. RECD DATE

description

AMAZON HOUSE - MANCHESTER

Existing Sections
Ground Floor

1226
E(301)

scale 1:100@A3
date 22/04/08
drawn SCD

makinarchitecture
URBAN ARCHITECTS & DESIGNERS
www.makinarchitecture.com
t 0161 2360051 f 0161 2283442

DO NOT SCALE FROM THIS DRAWING
DIMENSIONS TO BE CHECKED ON SITE

SK sketch P proposed T tender C construction AB as built