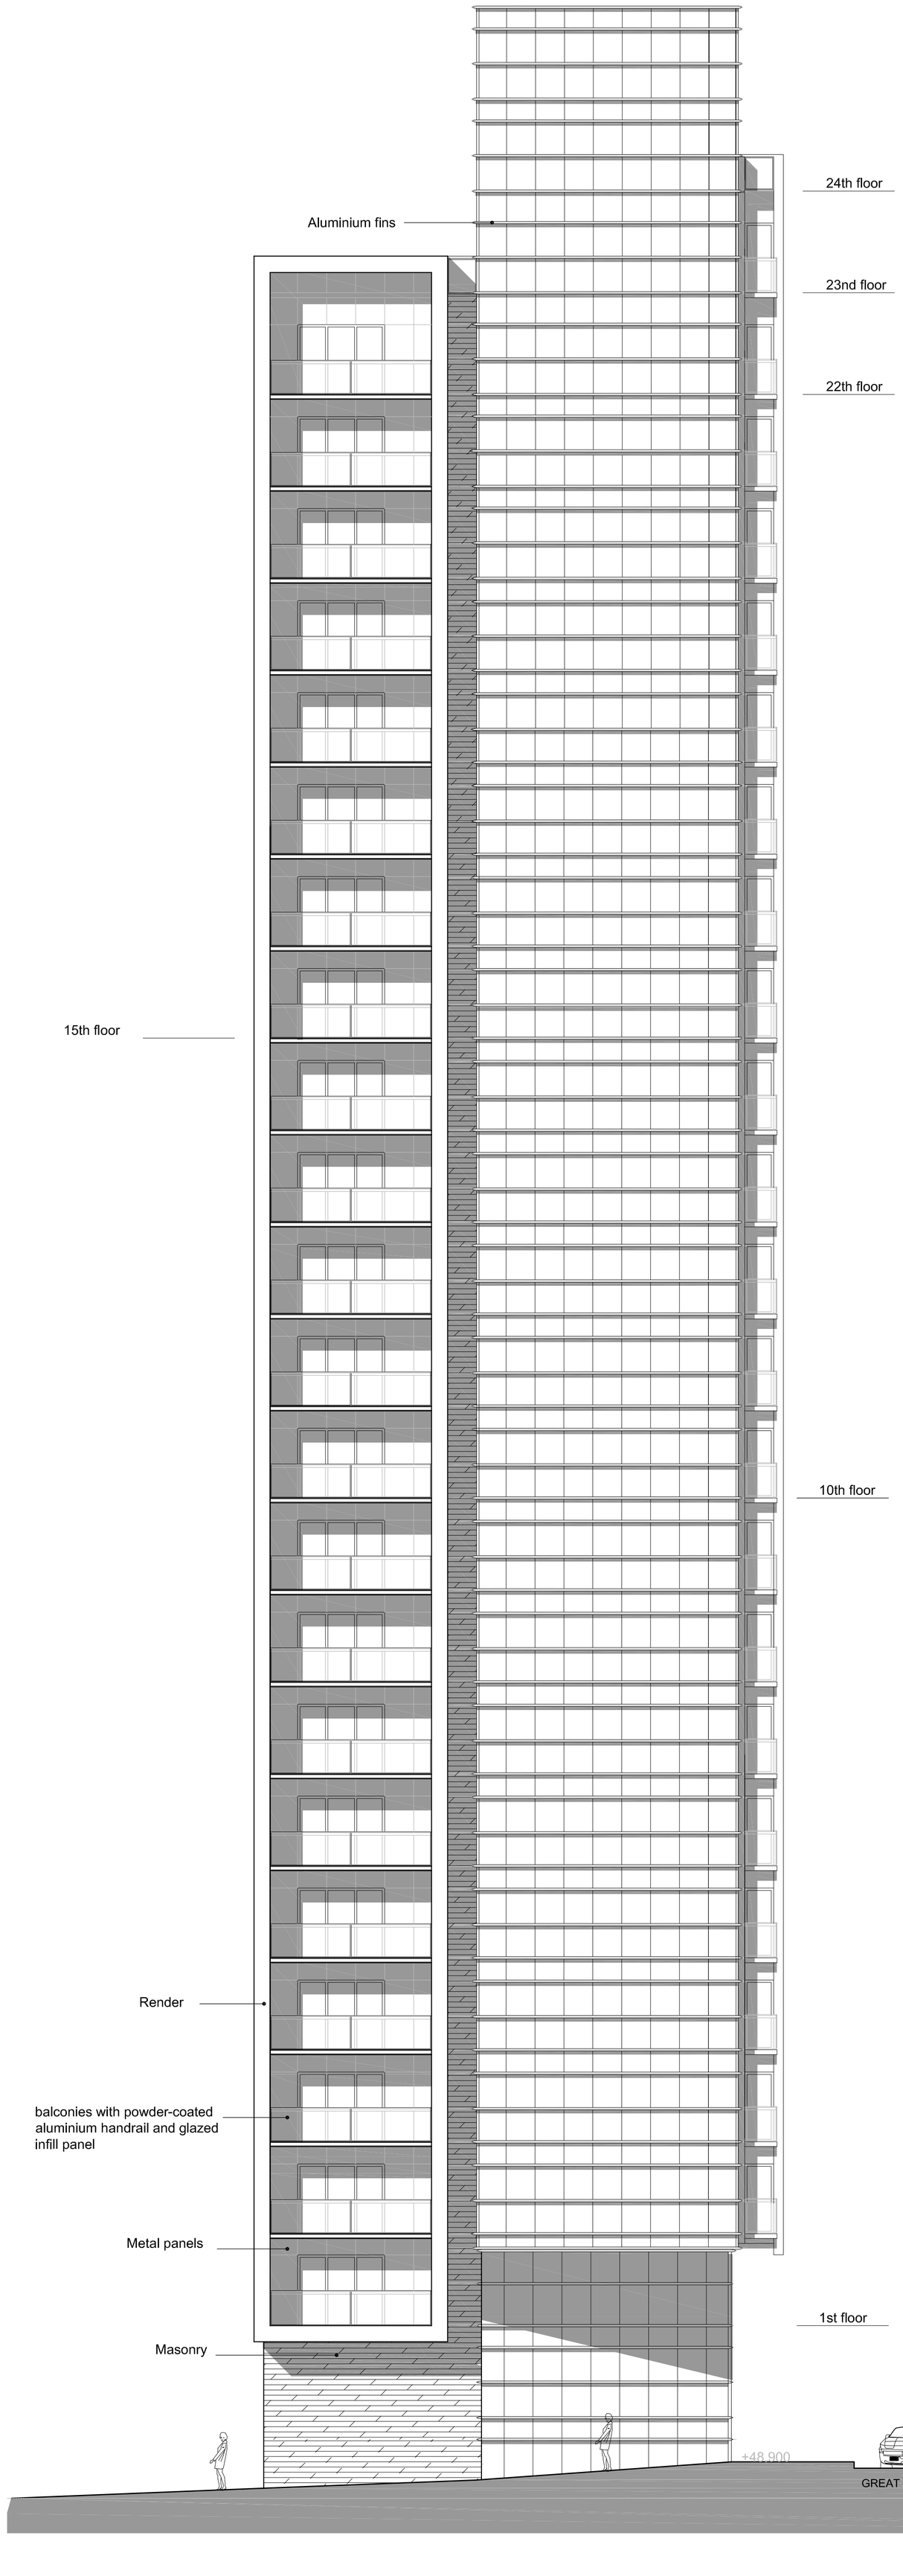


LEACH RHODES WALKER
ARCHITECTS

CHAPELTOWN STREET

ANCOATS
MANCHESTER

BLOCK D
SE ELEVATION
TO CHAPELTOWN STREET

Drn By: MA Auth By: CJG Date: NOV_2007
Drg No: 6547/L(00)72 1:100@A1 Rev: C

LEACH RHODES WALKER
Part of The Erinaceous Group
Riverside Manchester M3 5AA
t: +44 (0) 161 833 0211 f: +44 (0) 161 832 7757
e: manchester@lrw.co.uk www.lrw.co.uk