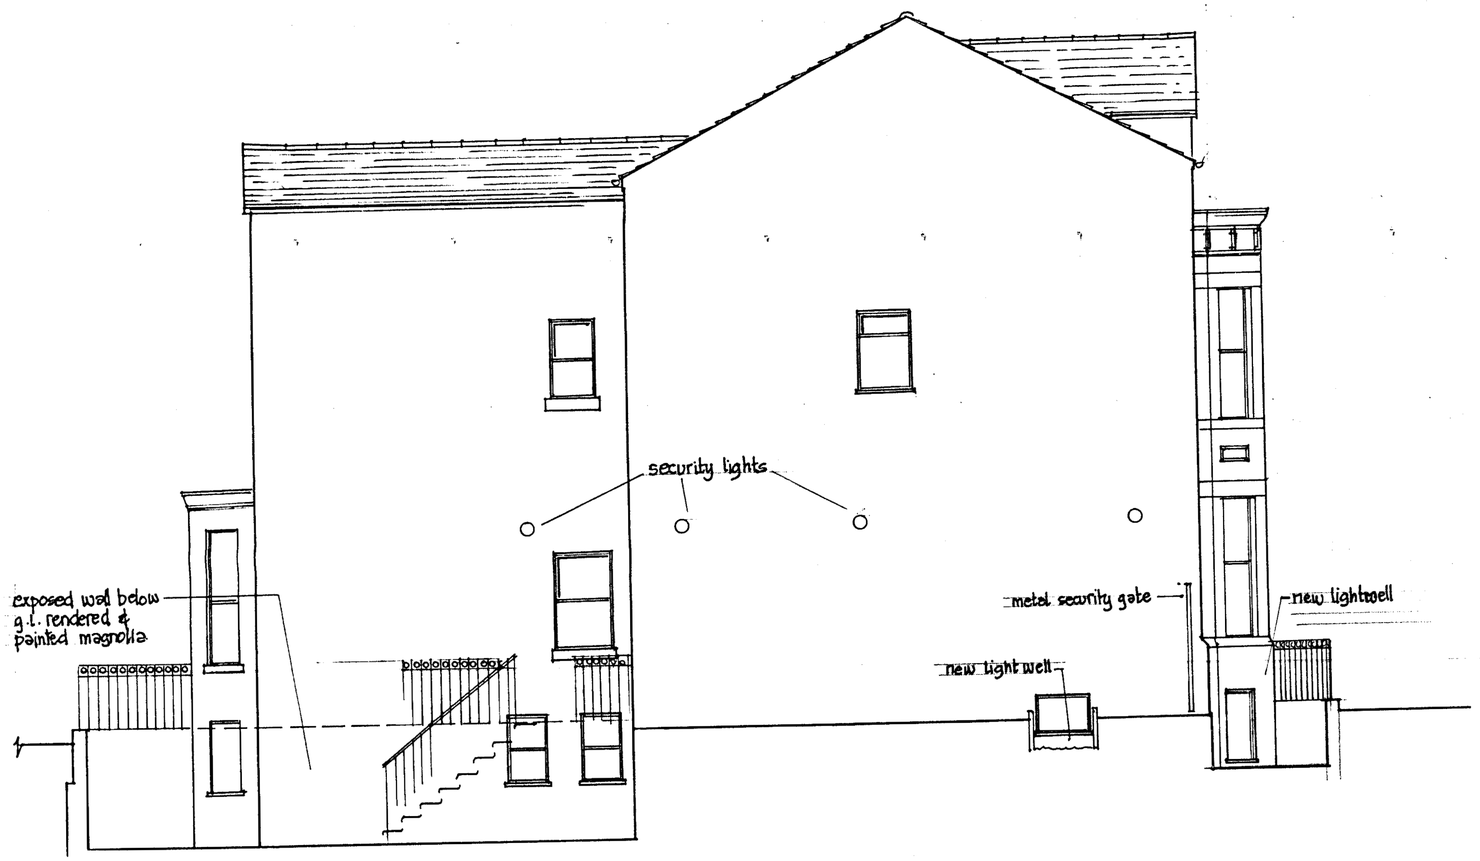


SIDE ELEVATION

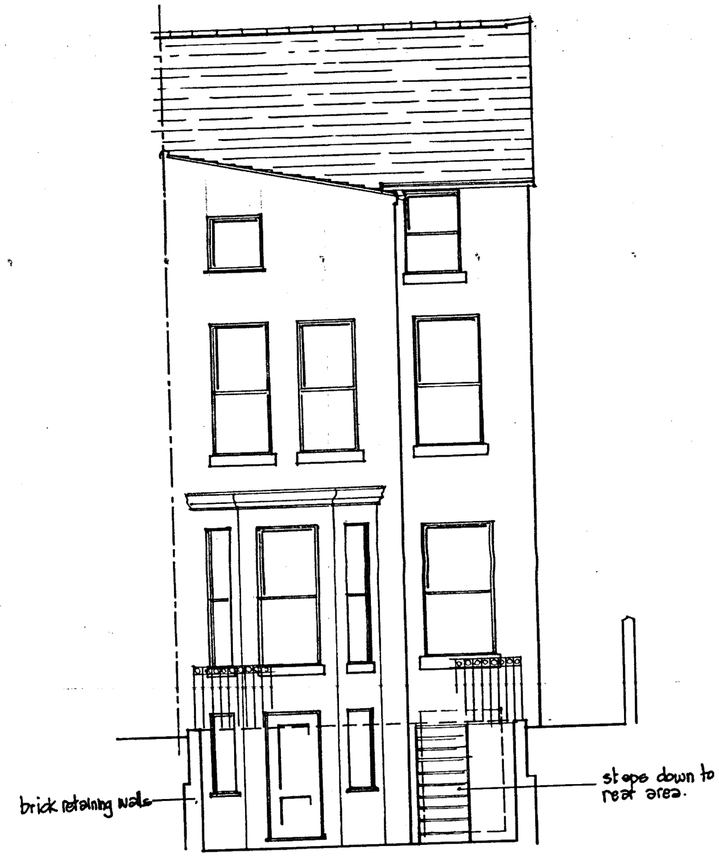


REAR ELEVATION

PLANNING AND BUILDING CONTROL
07 MAR 2013

PROPOSED CONVERSION OF BASEMENT TO 2-BED FLAT.
52, CENTRAL ROAD WEST DIDSBURY 1
SCALE 1:50