

EAST ELEVATION

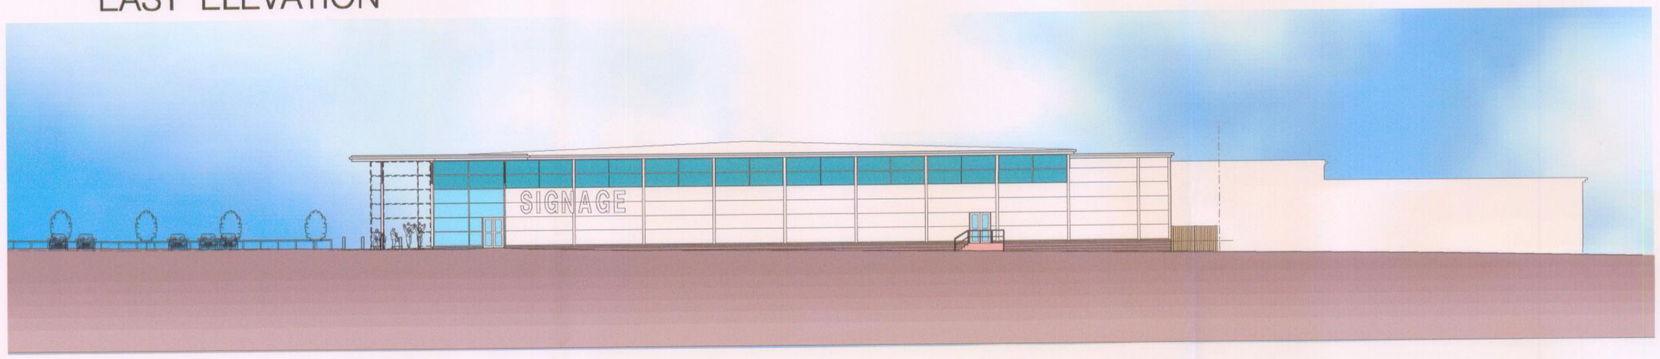

NORTH ELEVATION

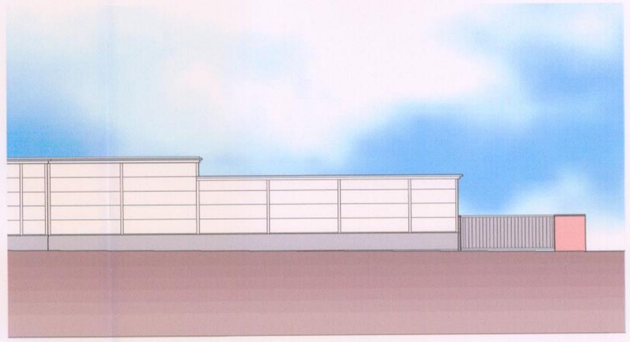

NORTH ELEVATION (WESTERN SECTION)



SOUTH ELEVATION

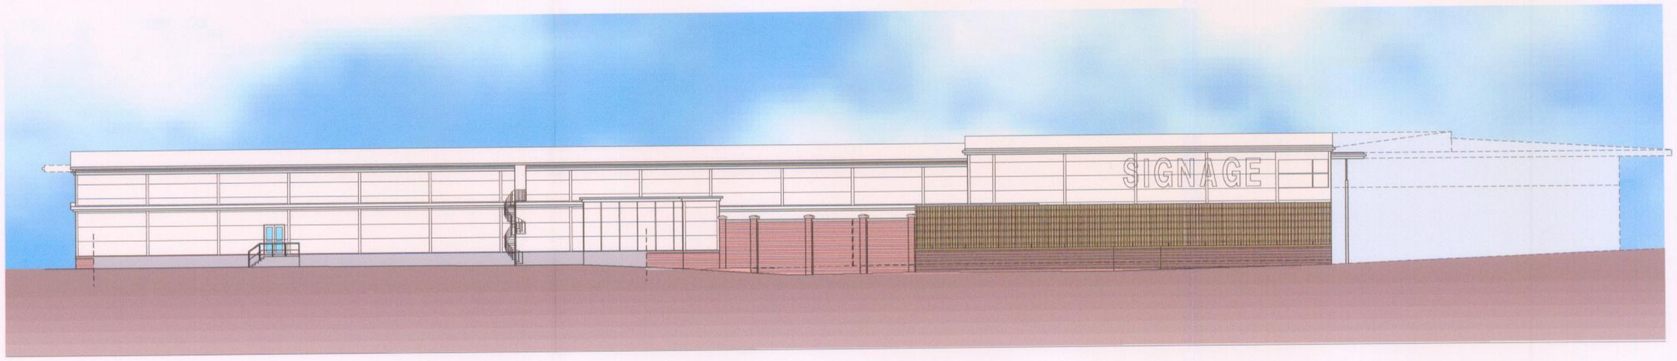

WEST ELEVATION

PLANNING
ACKD
REPLIED
RECD 21 FEB 2008
M
M
M
INITIAL RECD DATE
FOIL ACTION

4477.P3L

HYDE ROAD
GORTON

PROPOSED ELEVATIONS SCALE 1:250 @ A1

SMITH SMALLEY ARCHITECTS LTD
CRAVEN LODGE
VICTORIA AVENUE
HARROGATE
HG1 5PX
TEL 01423 531100