
APPLICATION NUMBER : 094455/FH/2012.

LOCATION : 48 HARTINGTON ROAD, MANCHESTER. M21 8UY.

FENCE ELEVATION. (measurements in mm)

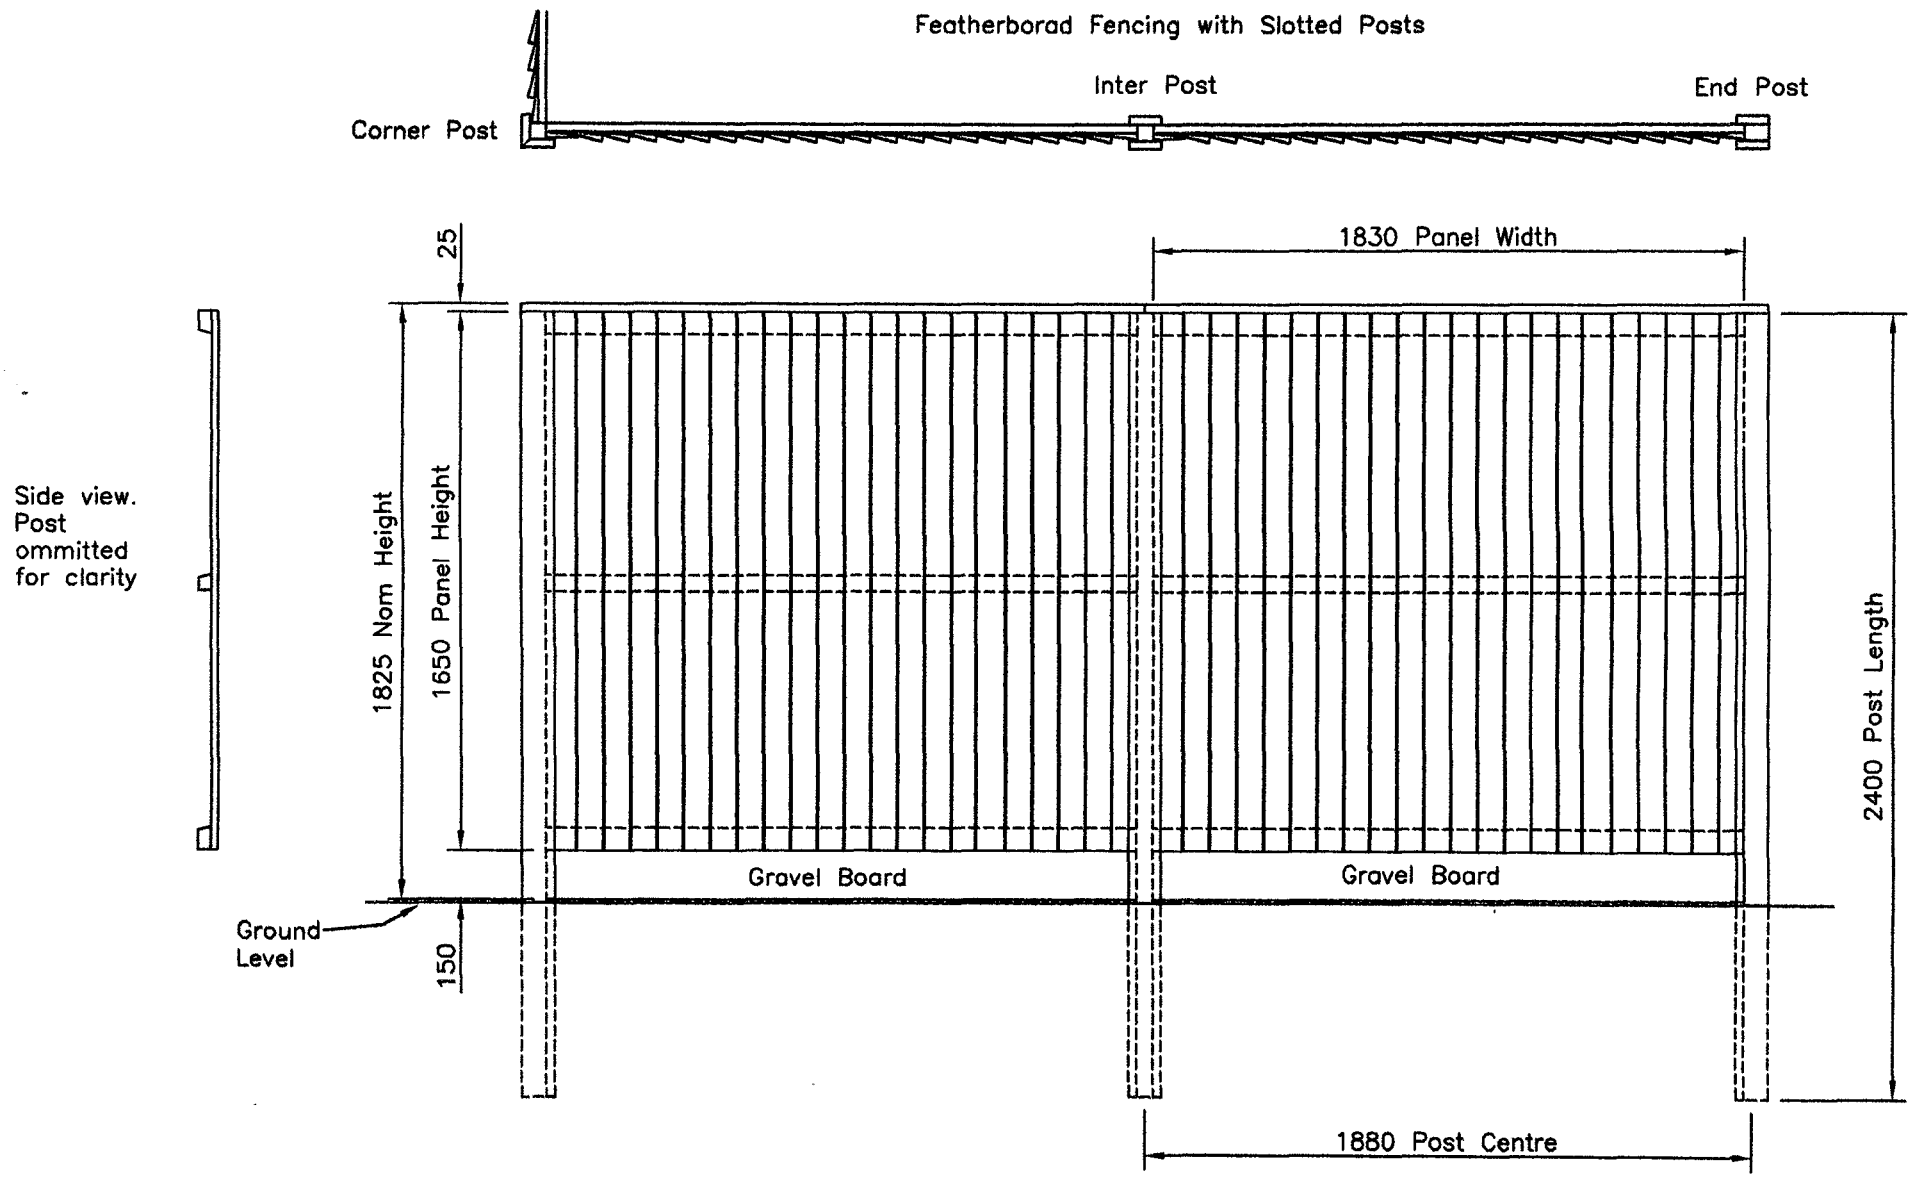

APPLICATION NUMBER: 099435/FH/2012.

LOCATION: 48 HARTINGTON ROAD, CHORLTON CUM HARDY, M21 8HY.

FENCE ELEVATIONS:

PLANNING AND BUILDING CONTROL
08 JUN 2012

