This drawing (or any part thereof) may not be copied, transmitted or disclosed to any third party or unauthorized person without the prior written permission of Gilling Dod Architects.
This drawing is to be read in conjunction with all other relevant drawings prepared by consultants and sub-contractors.
Do not scale from this drawing. Work only to printed dimensions.
Report any discrepancies to the Architect or representatives thereof.

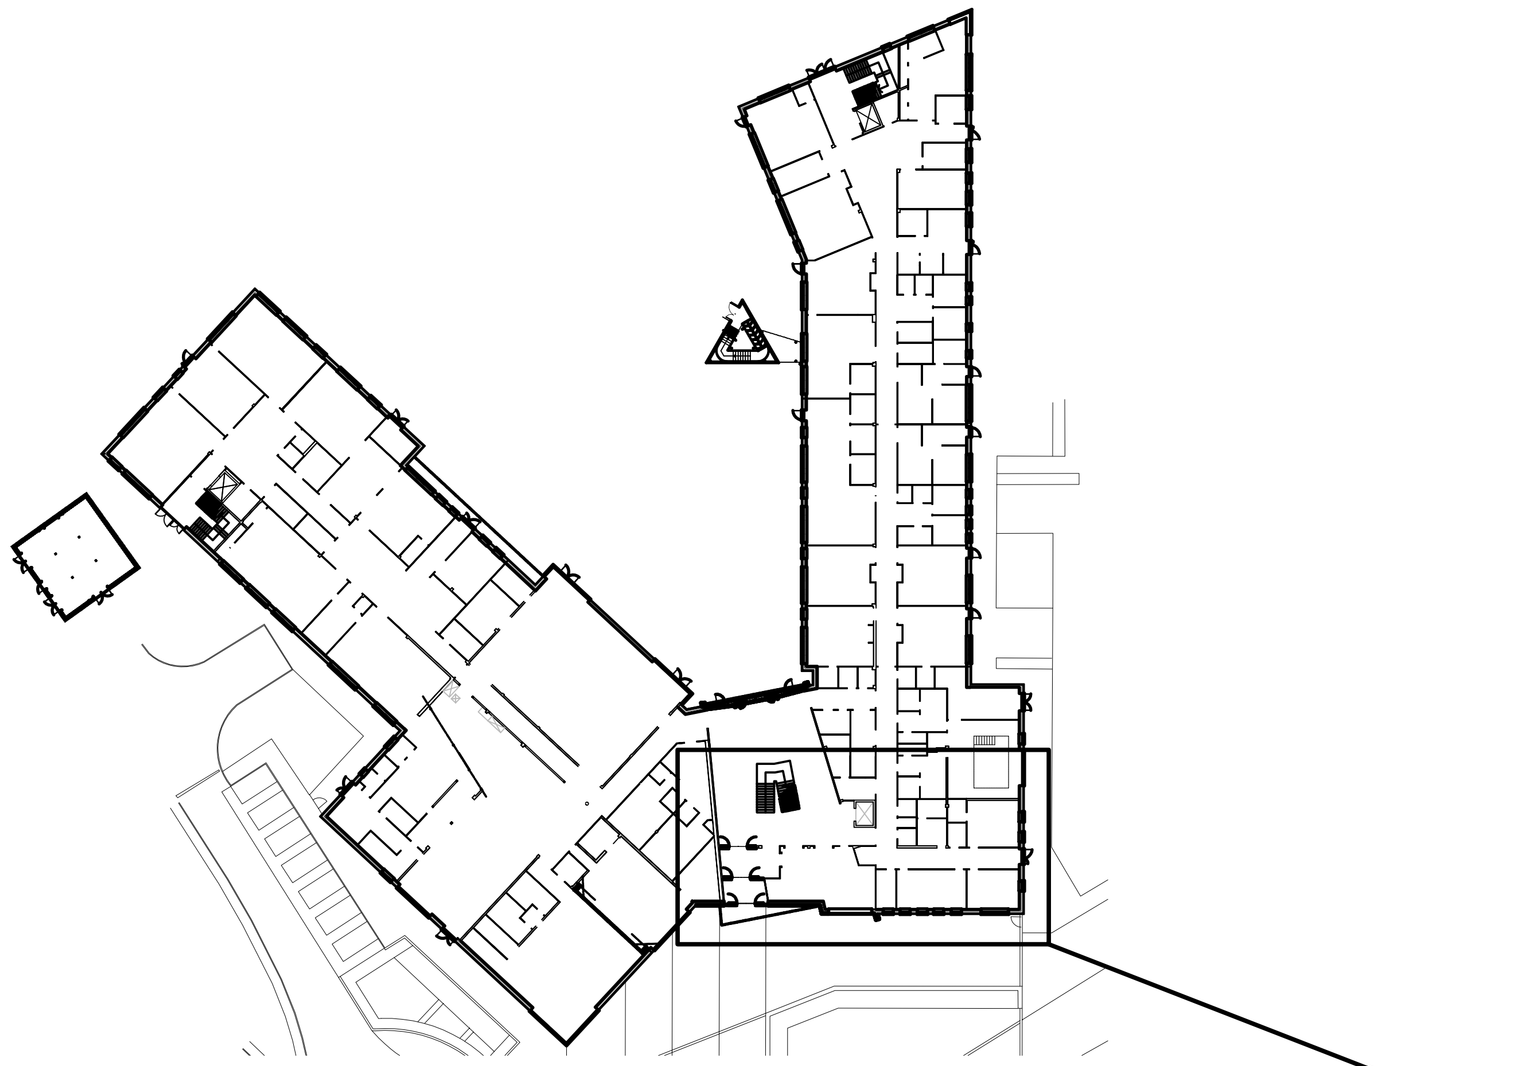

KEY PLAN
1:500

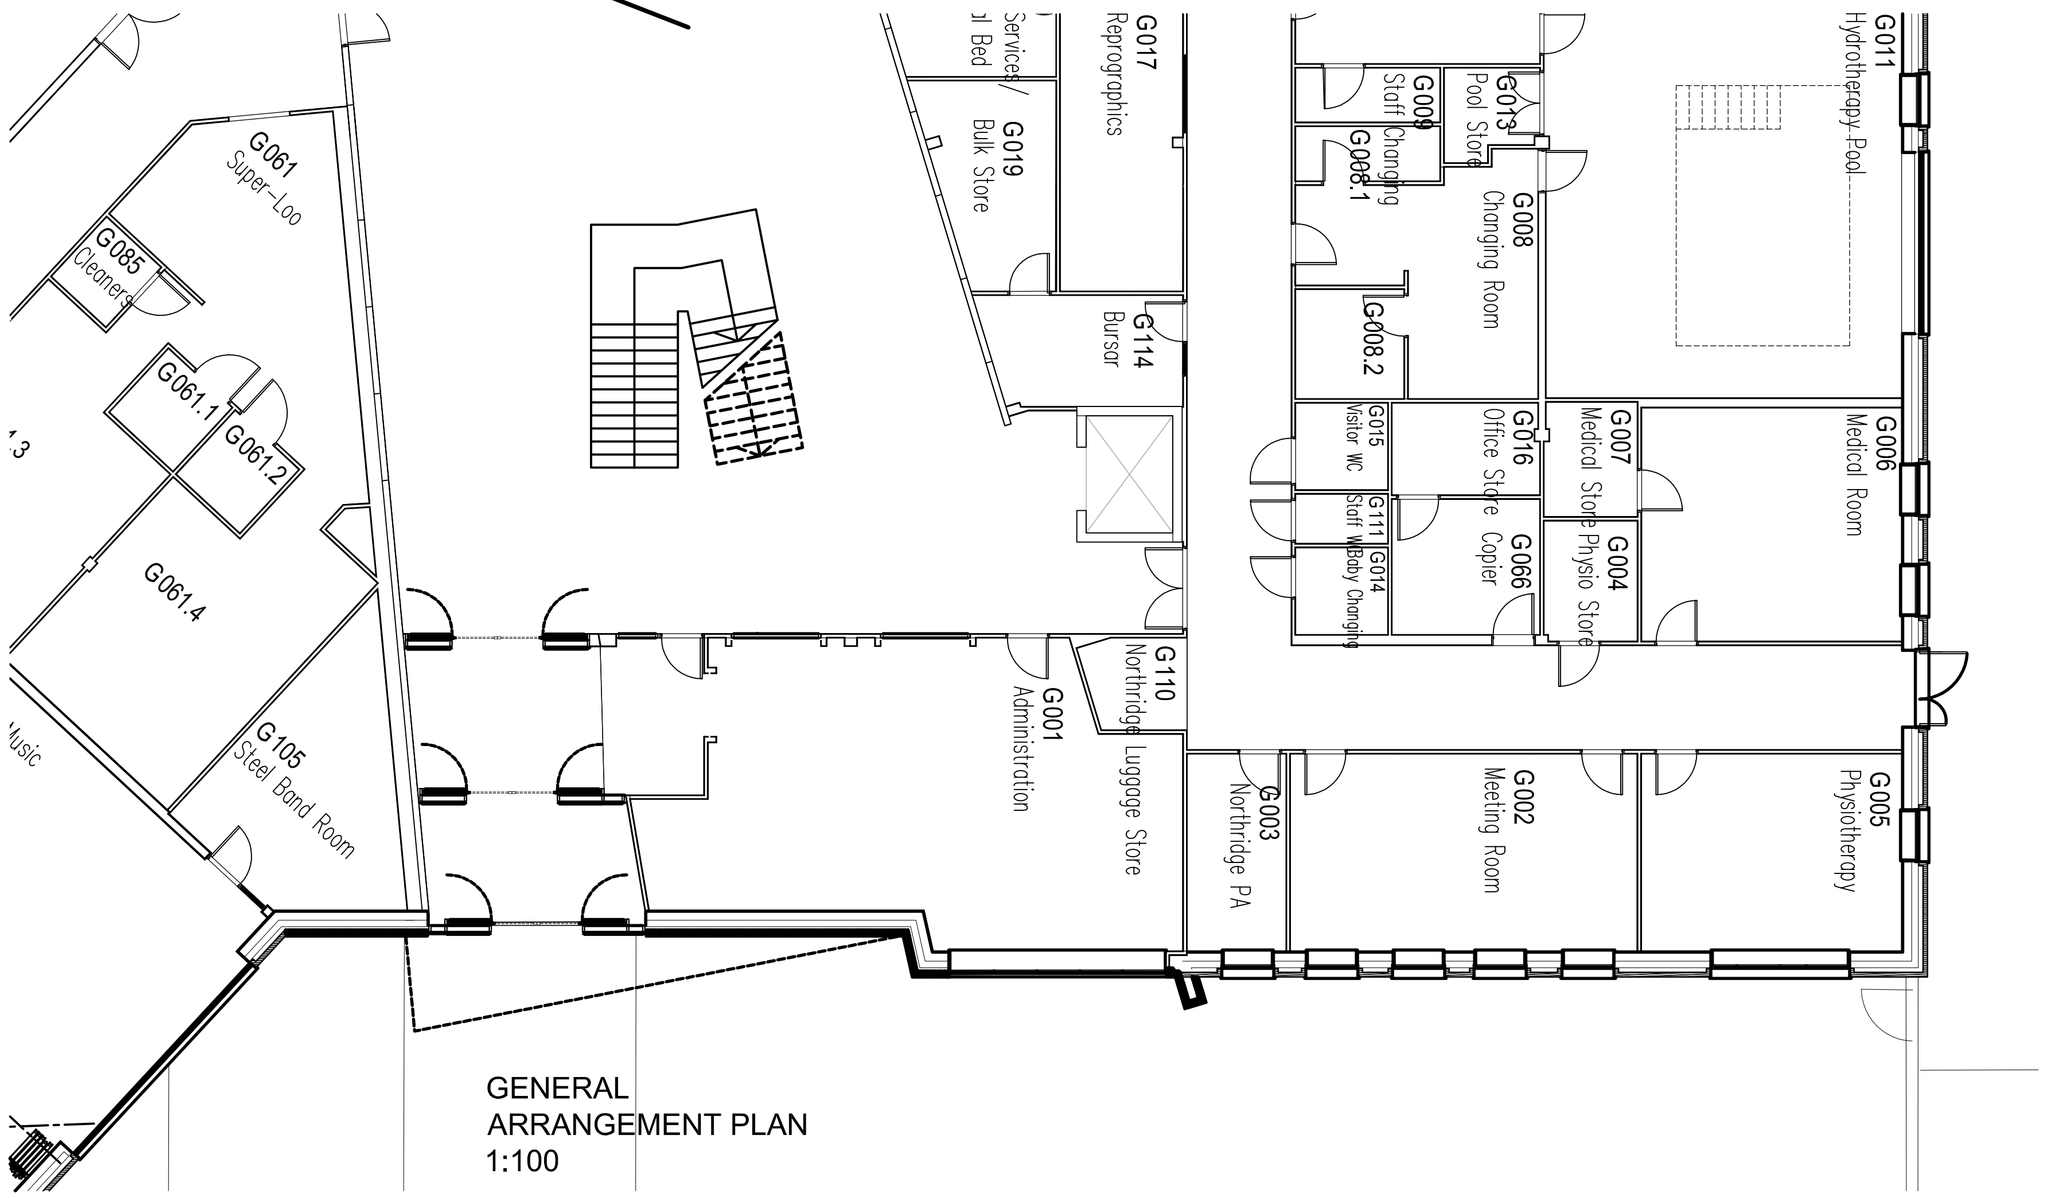

GENERAL
ARRANGEMENT PLAN
1:100

ONCE PRINTED AND DISTRIBUTED THIS DOCUMENT IS ASSUMED UNCONTROLLED

Rev. By Chkd.	COMMENTS	Date Authorised

RED TREE BUILDING CONTRACTORS LTD

Project
NORTH RIDGE HIGH SCHOOL
HIGHER BLACKLEY EDUCATION VILLAGE
BLACKLEY

Drawing
NEW DDA ENTRANCE LOBBY
EXISTING PLAN

Date	Scale	Original drg. sheet size
MAY 2012	1:100 & 1:500	A1

Drawing number	Rev.
NRH/003	