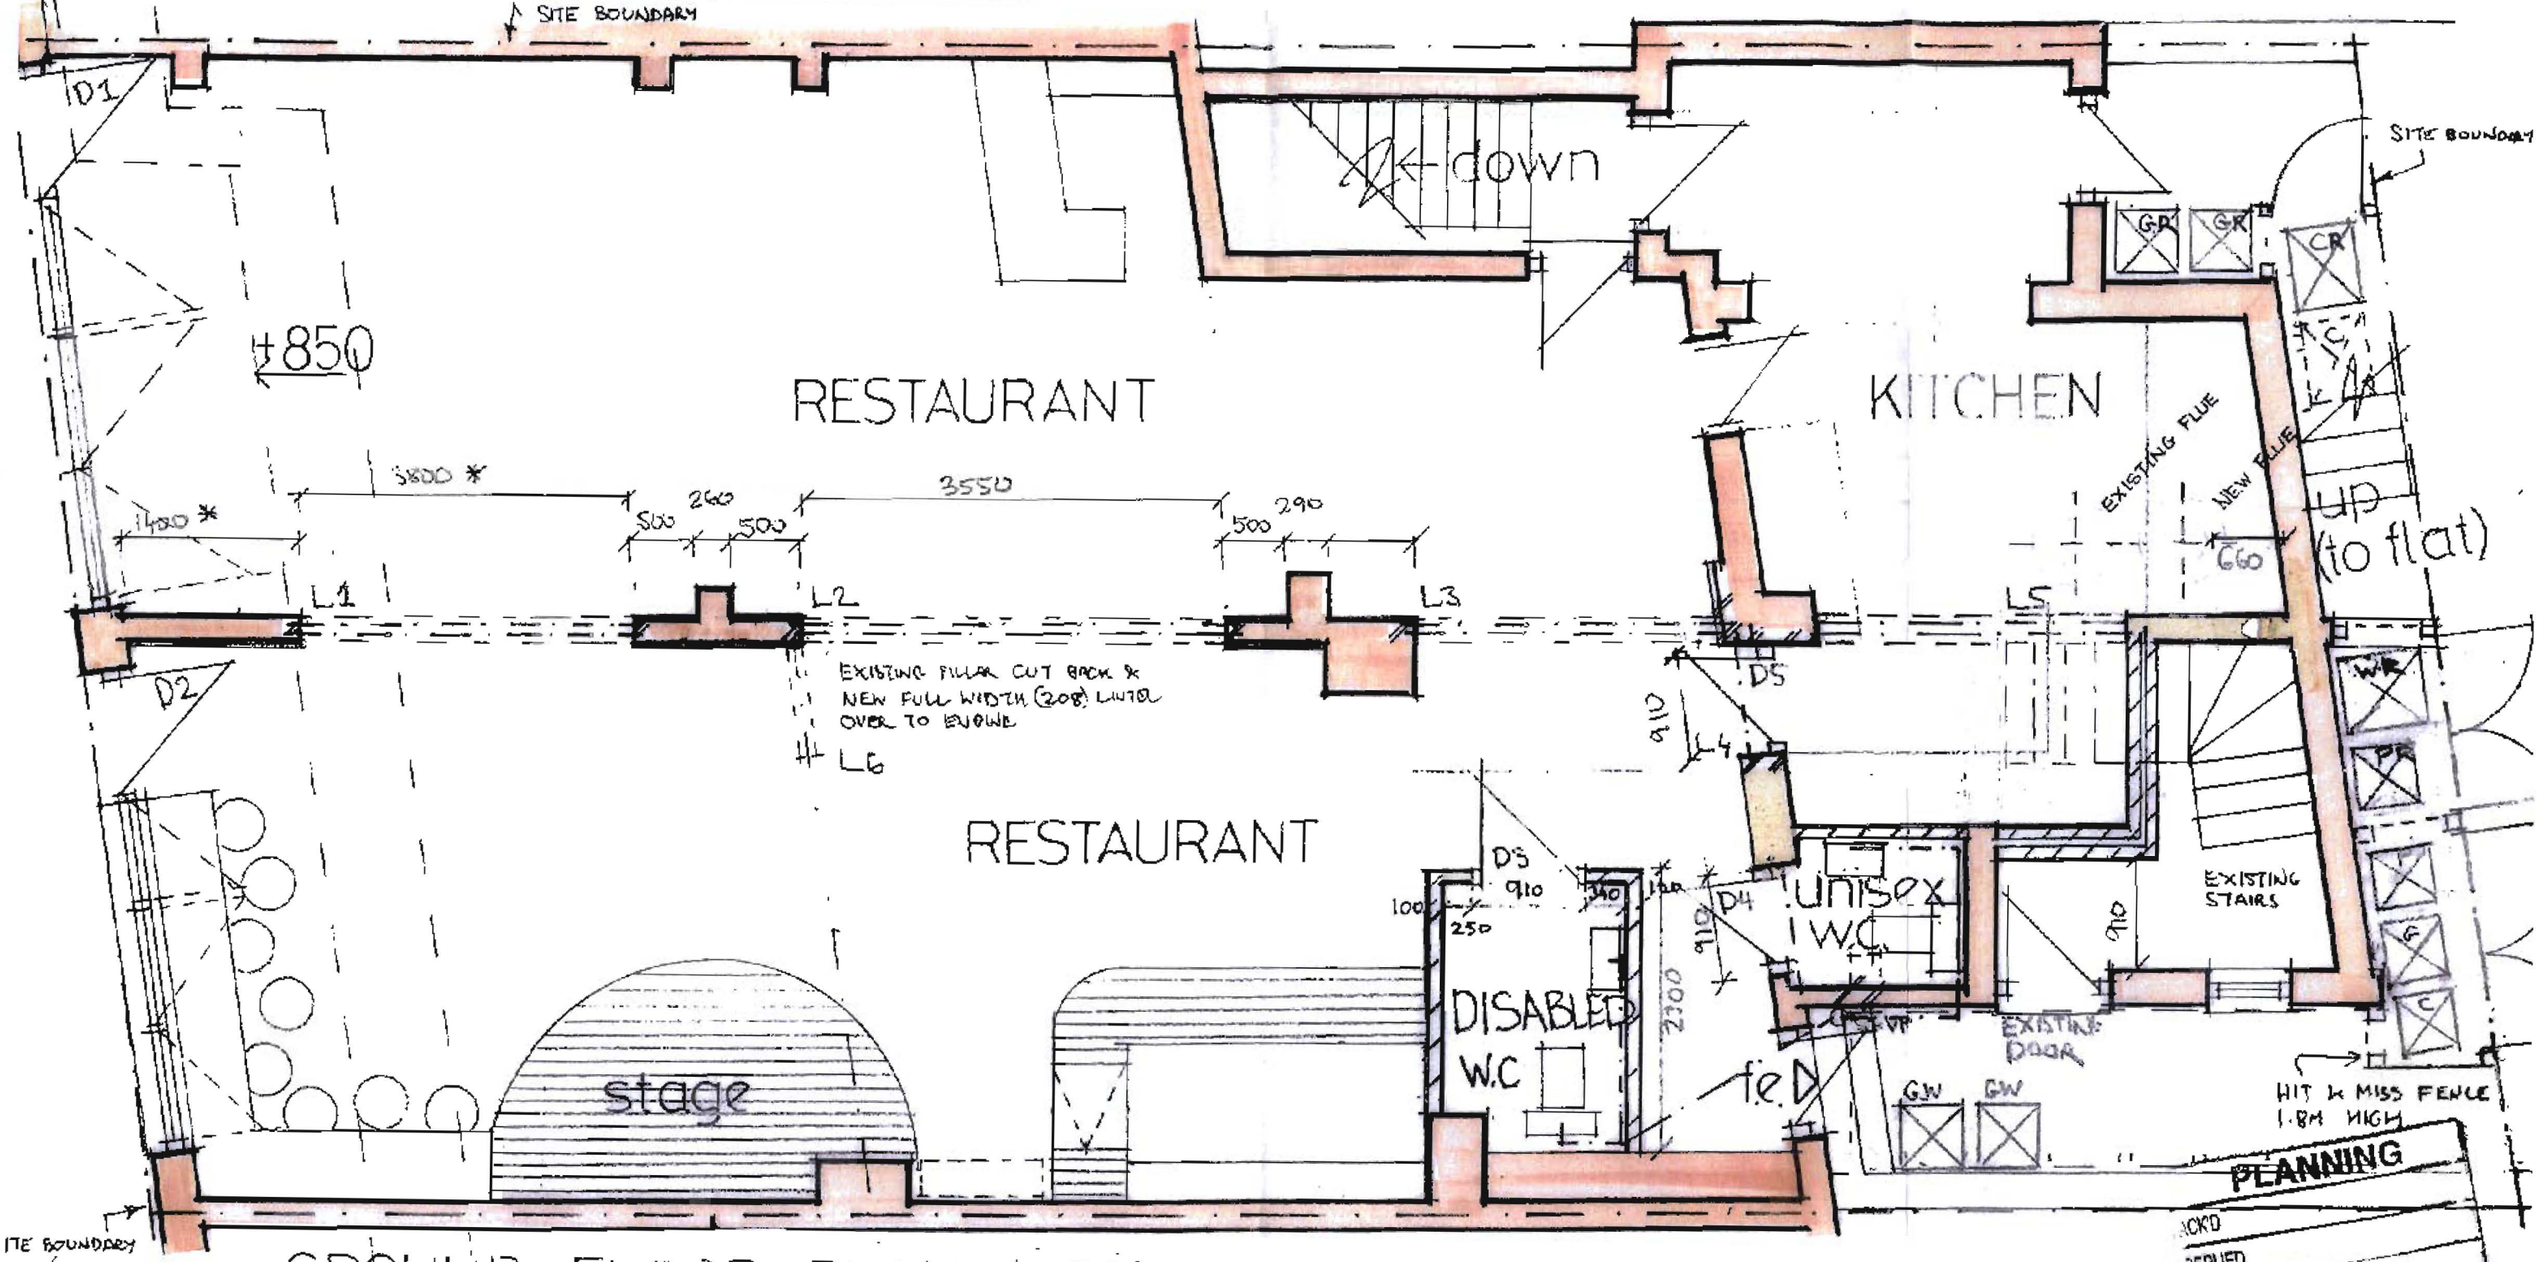

GROUND FLOOR PLAN (1:50)

PLANNING
ACK'D
REPLIED
RECD 14 JAN 2010



LOCATION PLAN (1:1250)

REPLACEMENT SHOPFRONT
210 Burton Road, Manchester
M20 2LW
For: Mrs Beddard
Drg N°10 1:50 28:12:09

GROUND FLOOR PLAN
[& LOCATION PLAN @
1:1250]