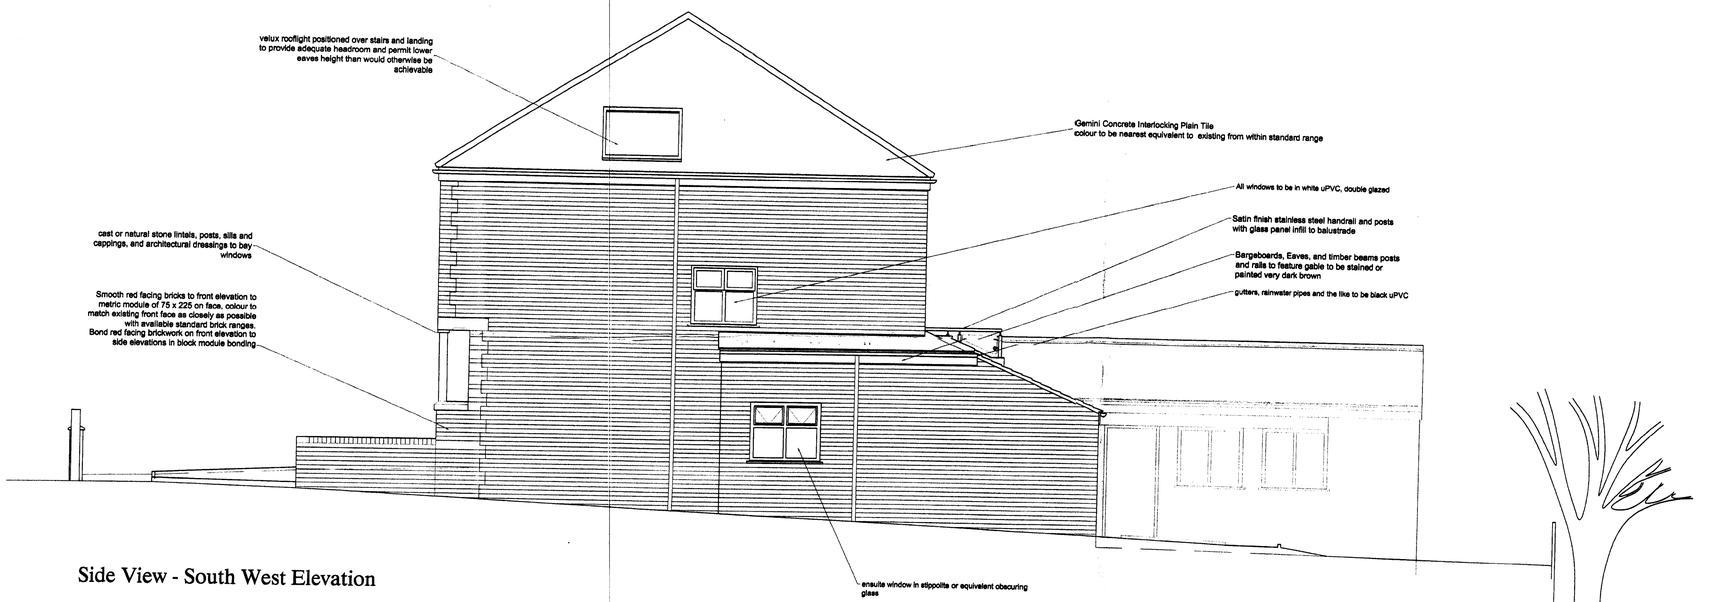

Side View - South West Elevation



Rear Elevation - South East Elevation

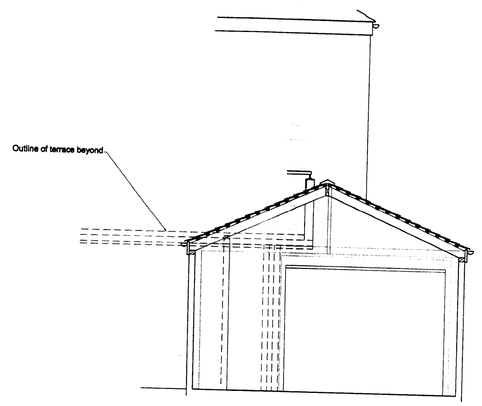

Section through garage - view from South East

RECEIVED
23 JUN 2008
PLANNING

0 1 2 3 4 5 m
Scale Bar 1/50

DO NOT SCALE FOR CONSTRUCTION PURPOSES - USE FIGURED DIMENSIONS

ROBIN HILL
Chartered Architect
Tel: 0161 928 7143 Fax: 0161 928 7144
93 Ashley Road, Altrincham, Cheshire WA14 2LX

Proposed New Dwellings at 30 & 32 Humphrey Street, Manchester M8 9JR for Sohail S

PROPOSED ELEVATIONS -

Scale: 1/50th

0503/0[illegible] 4