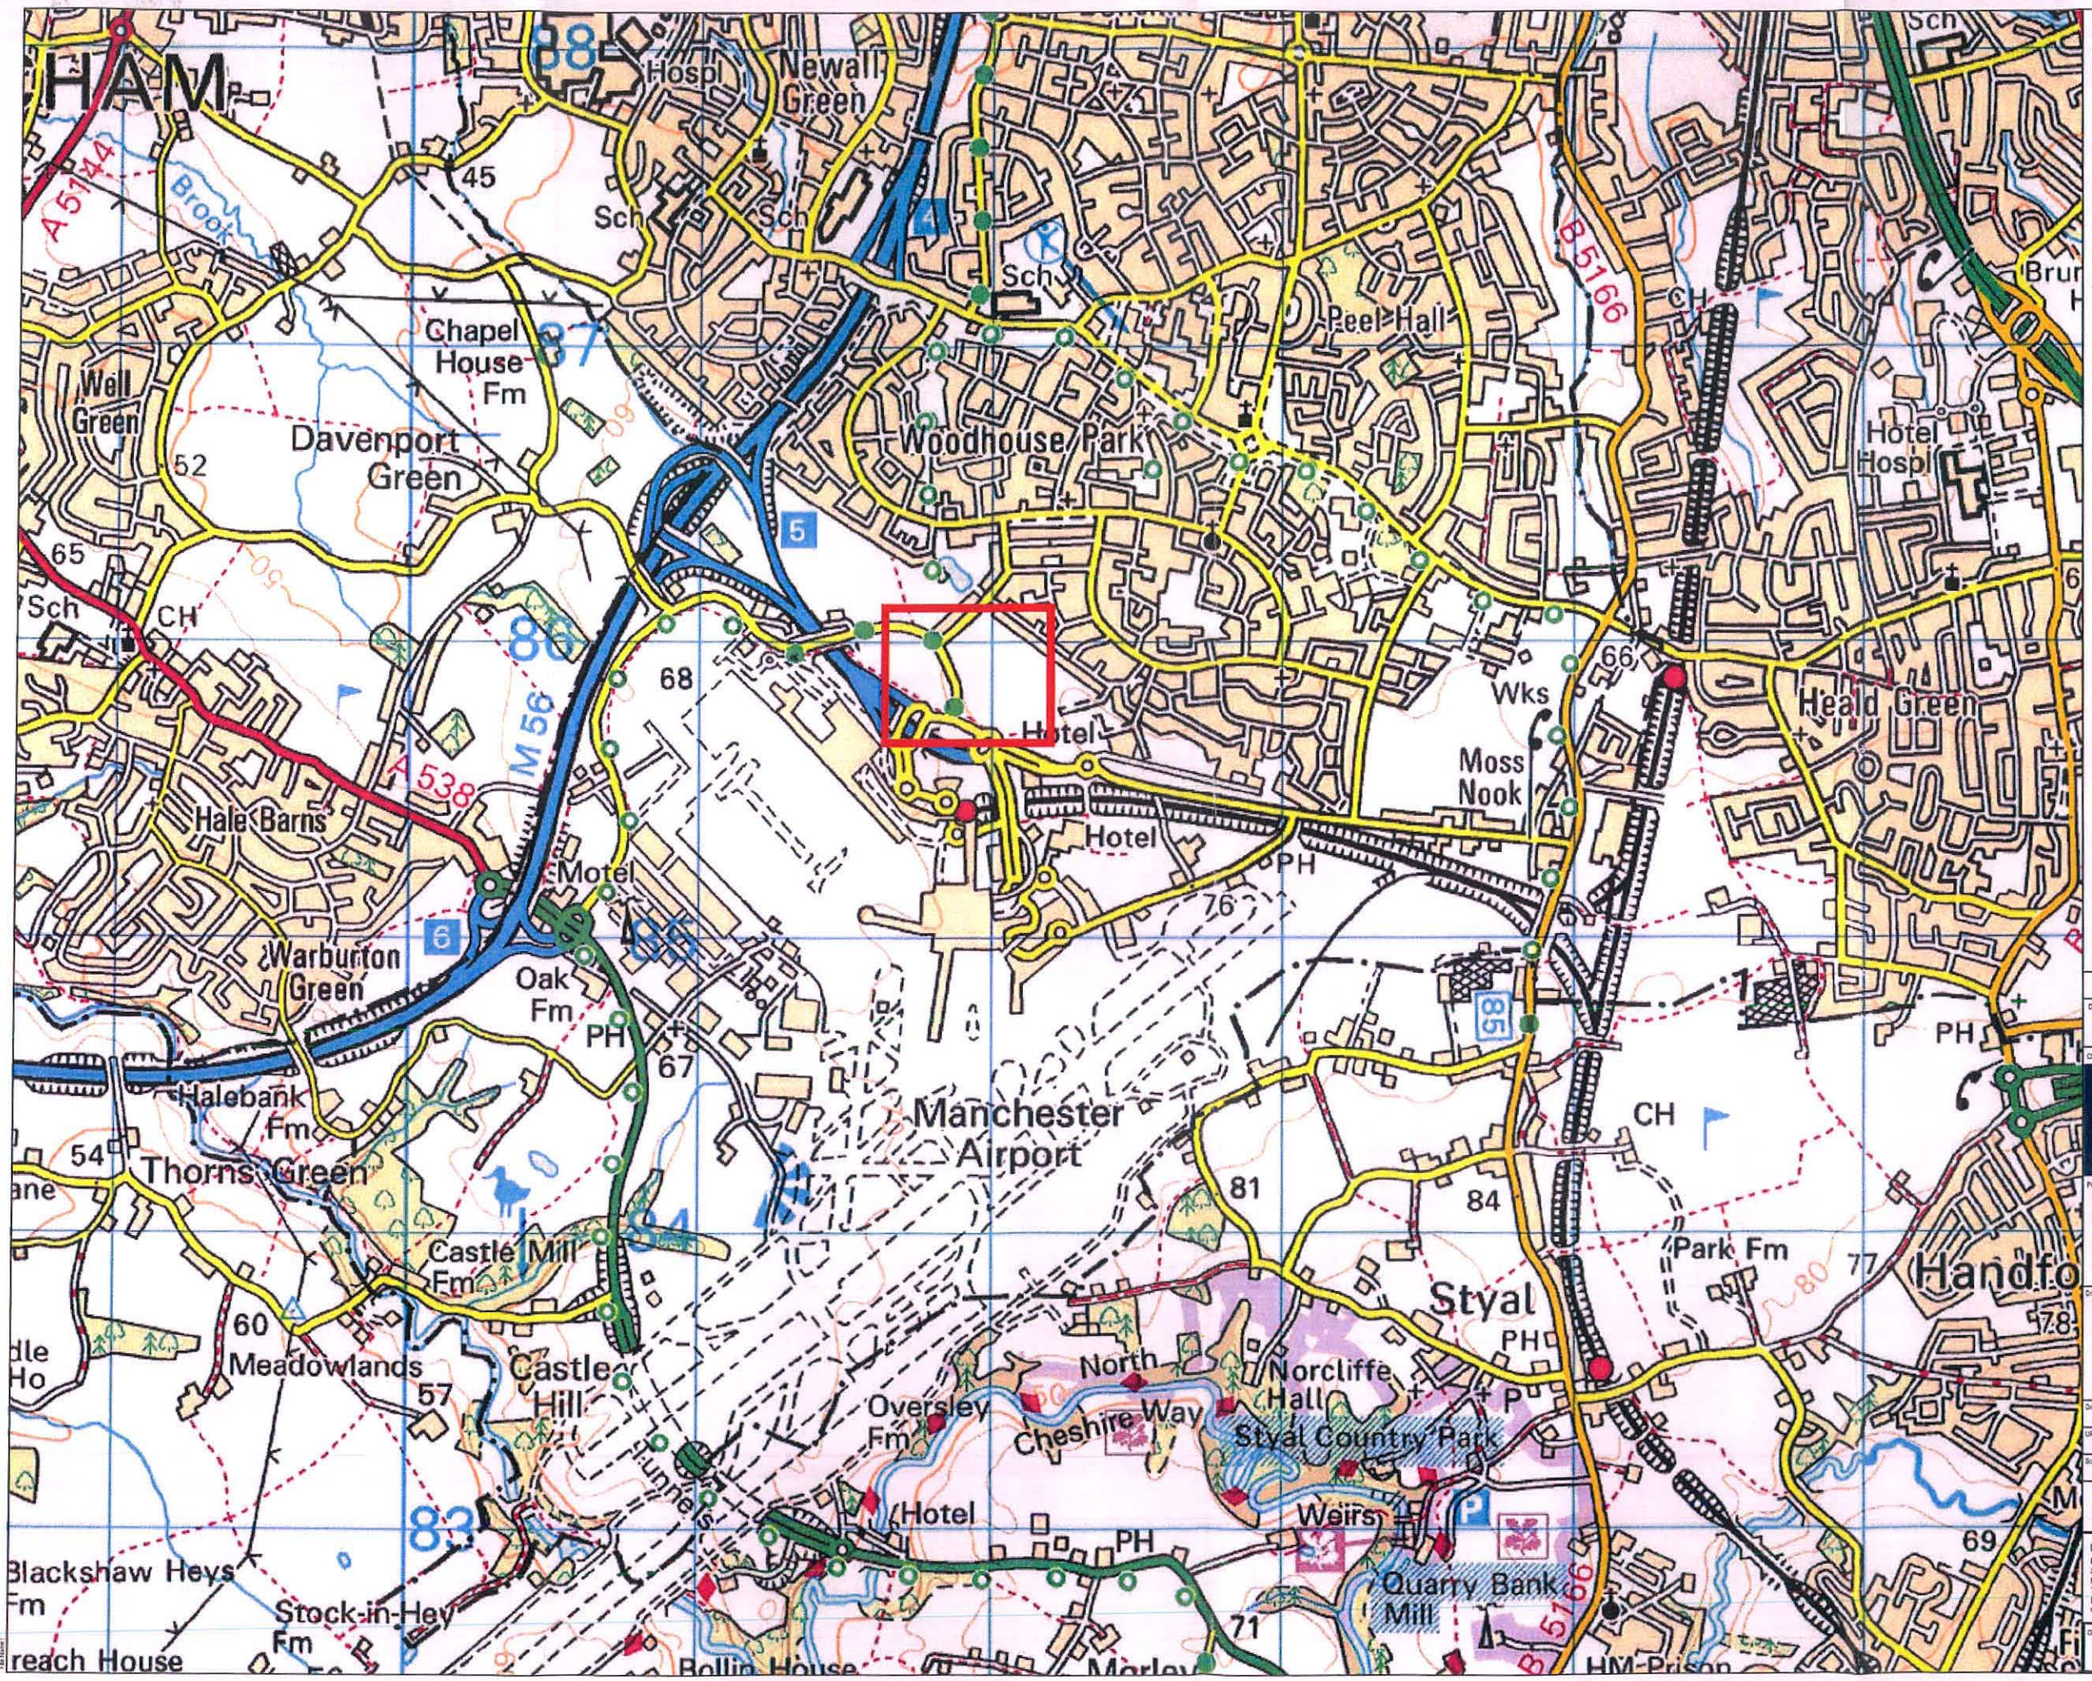

NOTES

Reproduced from Ordnance Survey digital map data © Crown copyright 2012.
All rights reserved. Licence number 0100031673

KEY

SITE LOCATION

PLANNING AND BUILDING CONTROL
21 JUN 2012

Revision Details	By / Check	Date	Suffix

Drawing Status: FOR APPROVAL

Client: MAG

Project Title: JETPARKS 1 AND 2 RETENTION

Drawing Title: SITE LOCATION

Drawn	Checked	Approved	Date
EA	NB	VB	JAN 2012

URS Internal Project No.	Suitability
47061352	

Scale @ A1	Zone / Mileage
NTS	

This document has been prepared in accordance with the scope of URS' appointment with its client and is subject to the terms of that appointment. URS accepts no liability for any use of this document other than by its client and only for the purposes for which it was prepared and provided. Only written dimensions shall be used.
© URS Infrastructure & Environment Limited

URS Infrastructure & Environment Limited
Brunel House
54 Princess Street
Manchester, M1 6HS
Telephone (0161) 907 2500
Fax (0161) 907 2500
www.urscorp.eu

URS

Drawing Number: FIGURE 1

Rev