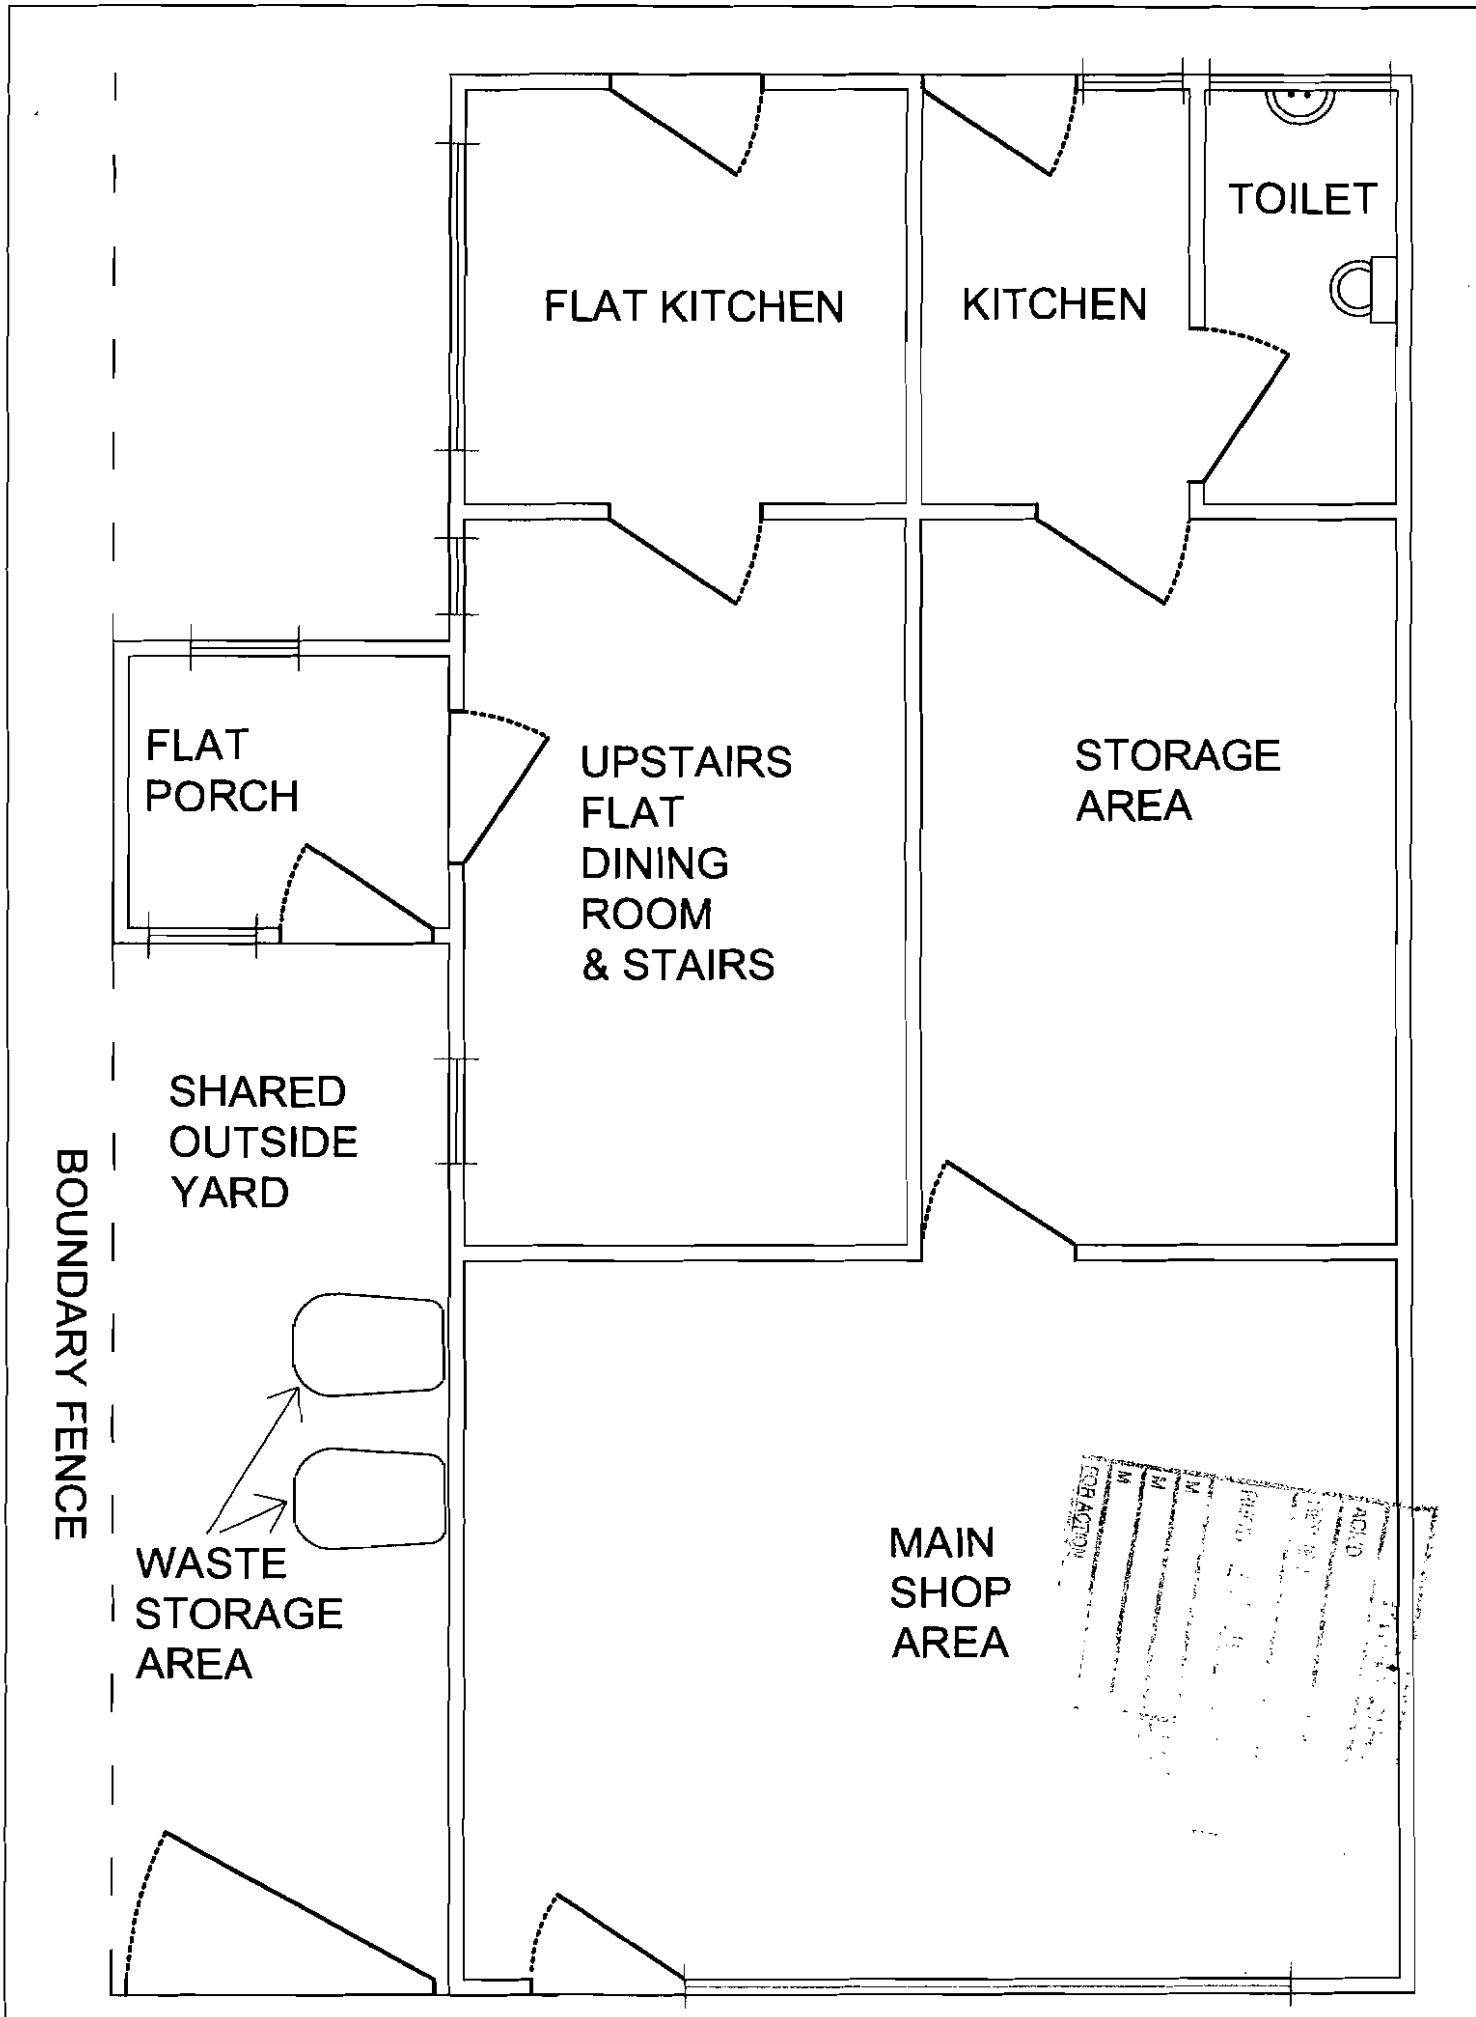

EXISTING FLOOR PLAN

SCALE1:50