



Ex Landlord Projection sign re branded
Scale 1:20

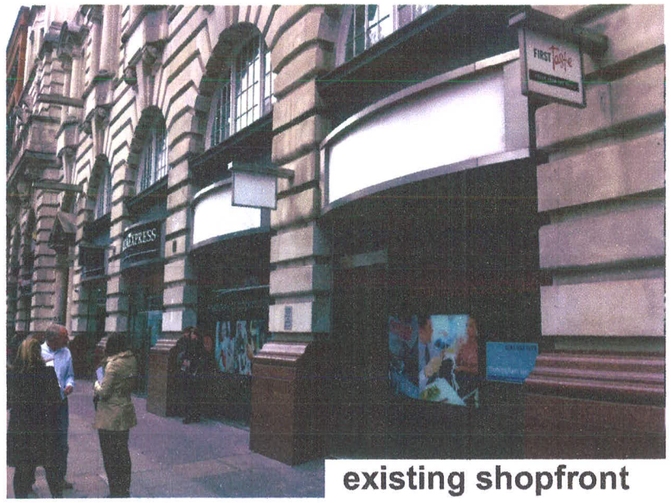

existing shopfront

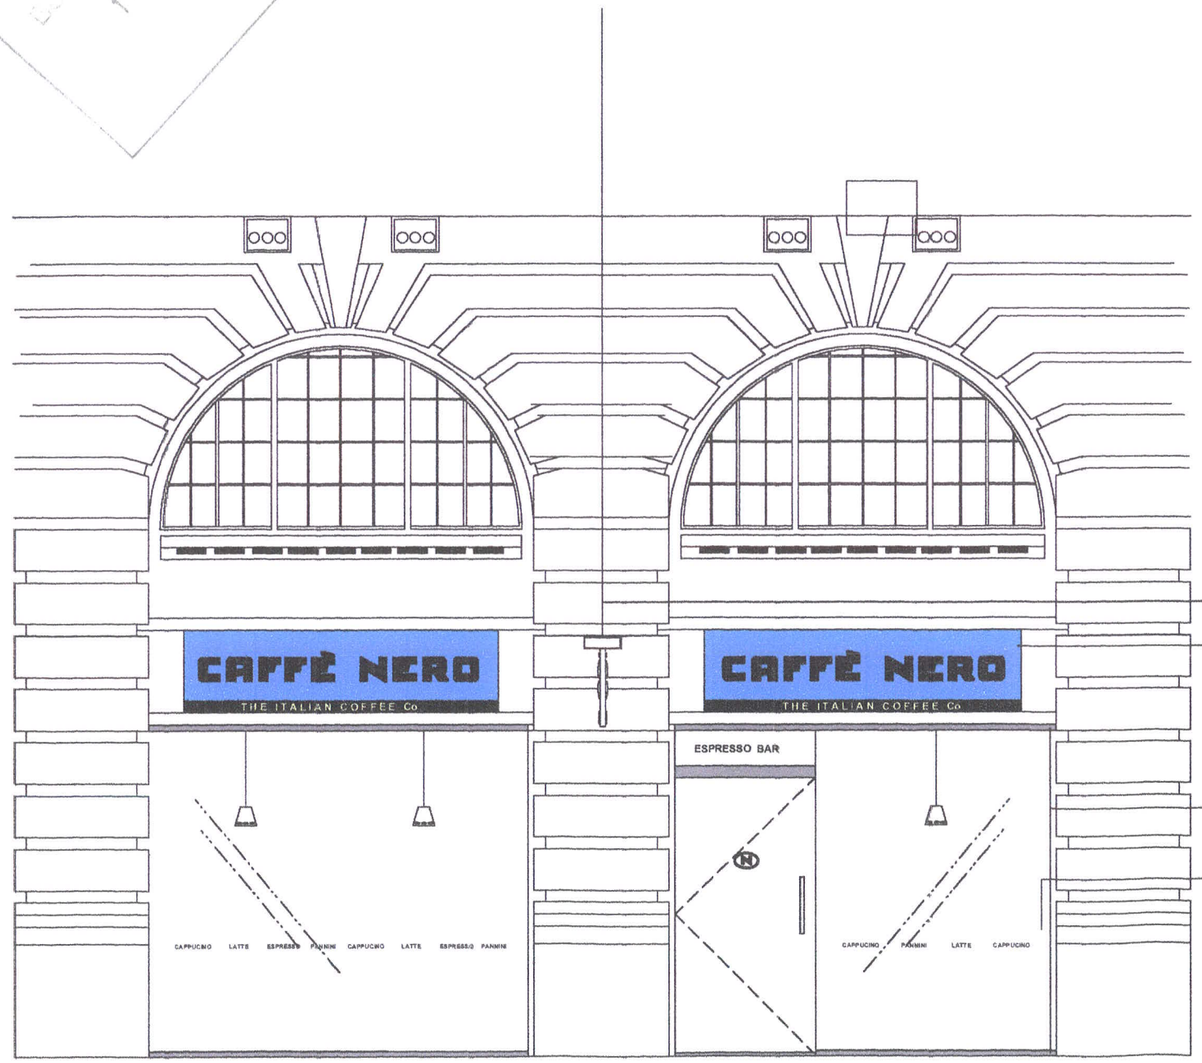

Ex Landlord Projection sign re branded

Ex landlord fascai sign sprayed Nero Blue
Ref: Dulux colour
dimensions 1060 R80 B
With Fret cut pegged off copper edged LED Halo iluninated letters

Ex Shopfront to remain

Black vinyl text with copper key line decals applied to the inner face of glass.
Clear film applied to the back to help prevent "picking" - refer to Stylo for deatils

proposed shopfront

Rev N°	Description	Drawn by	Date

Notes

This drawing represents a performance guide upon which the contractor/subcontractor must base his/her working drawings & details. Include all necessary tolerances prior to manufacture and installation

Contractor to must undertake a full survey of the area to establish all dimensions & ensure accurate setting out.

Advise on suitability of all details shown to ensure structural stability, ease and economy of construction

Refer to digital master artwork in regard to all graphic work shown

bedrock
Bedrock Design Consultants Ltd
2nd Floor, Gold street, Northampton
NN1 1RA
T 01604 250002
F 01604 250003
info@bedrockdesign.co.uk

Client
Caffe Nero

Project
Oxford Road, Manchester

Description
Proposed Shopfront

Scale	Drawn by	Date
1/50	MS	03/05/2011

Drawing N° CN/470-600

Revision

This drawing is the copyright of Bedrock Design Consultants Ltd. This drawing cannot be copied, reproduced, retained or disclosed to any unauthorised person without prior permission in writing from the designer.