

ELEVATIONS 1:100
FRONT



GABLE

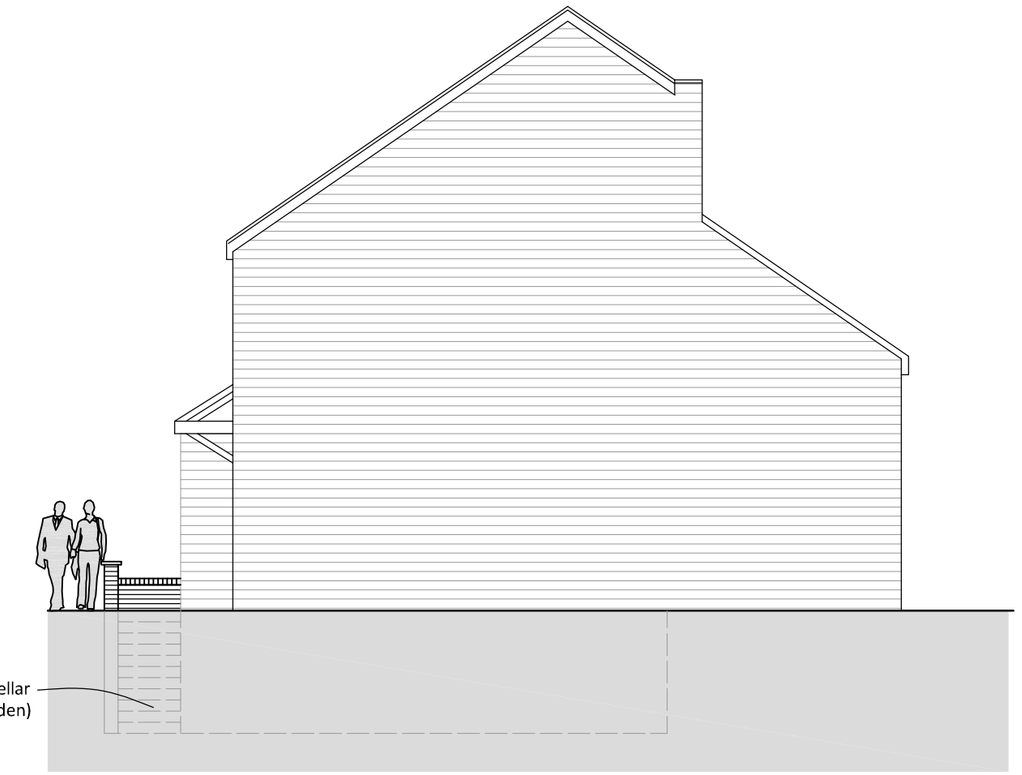

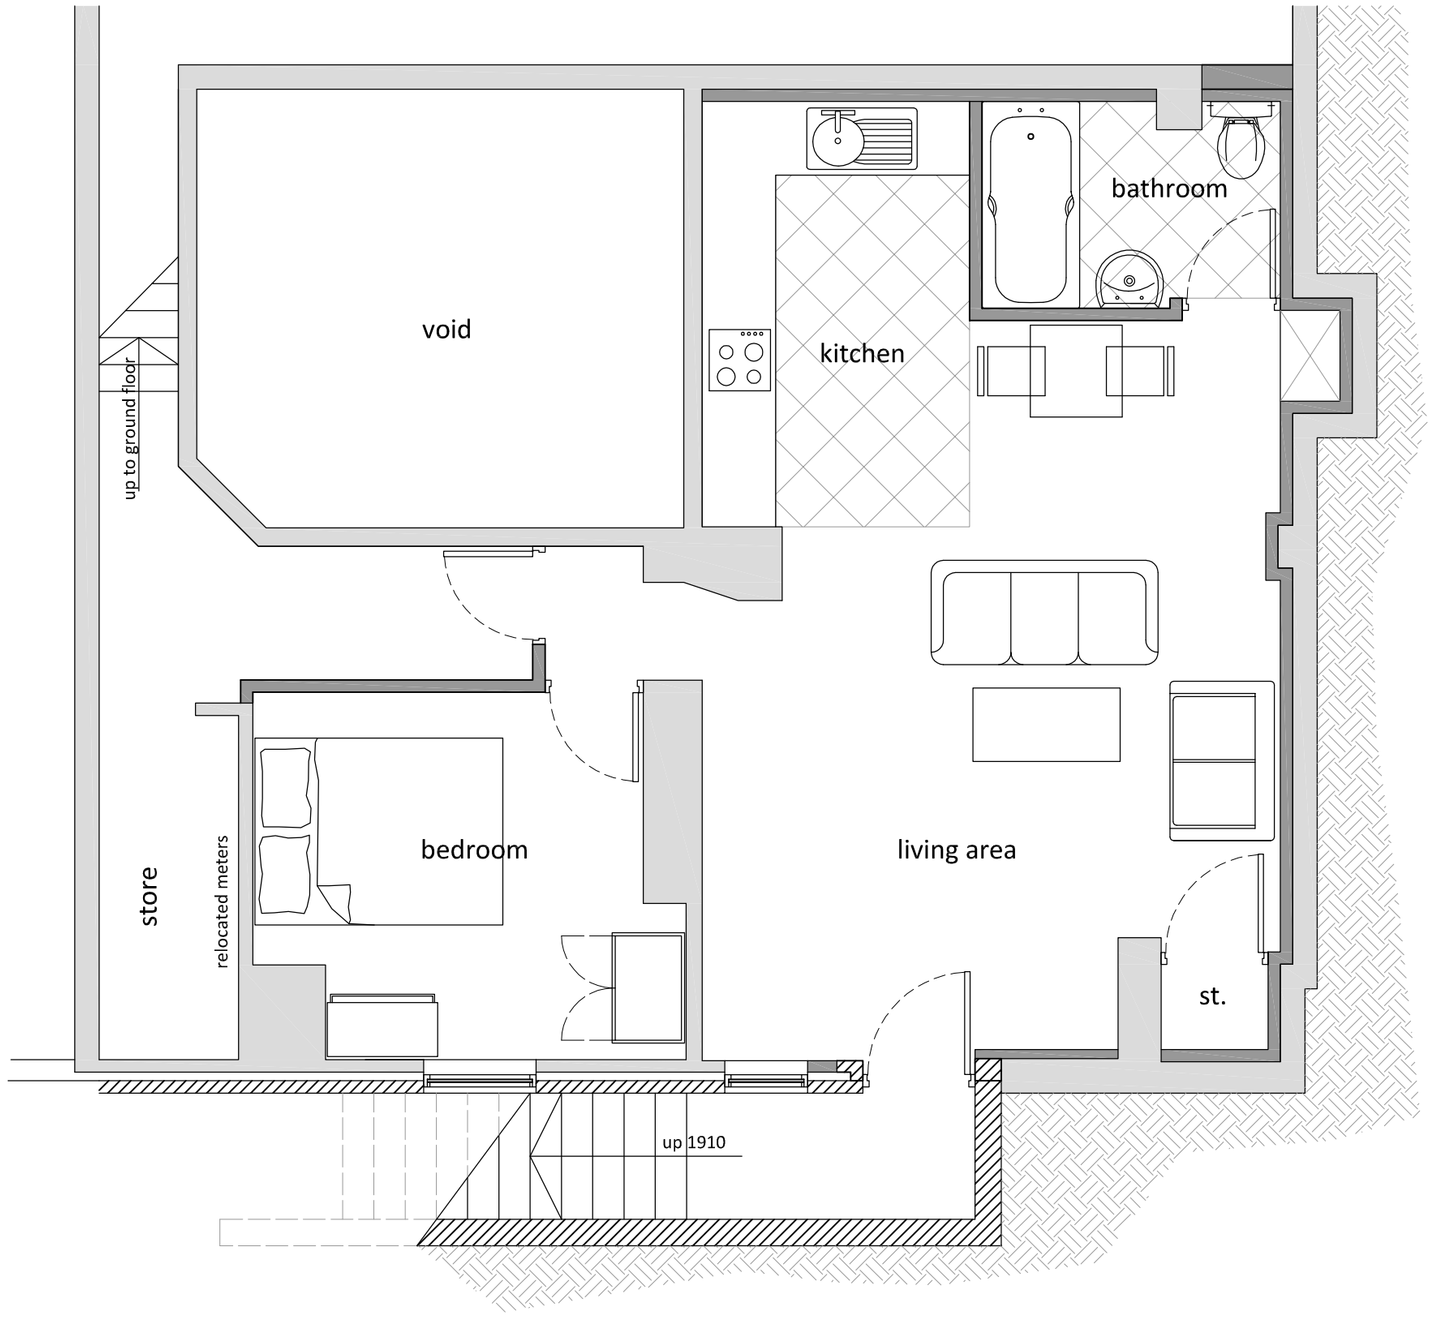

PROPOSED SITE PLAN 1:200



stamford wing
chartered surveyors & building consultants

Client ROLLDEEN ESTATES LTD

Project 53 Barlow Rd
Gorton south
Manchester

PROPOSED BASEMENT CONVERSION

Ref. J1012207

Scale @ A2 1 : 50

Date May 2012

Drwg. No. J1012207-02